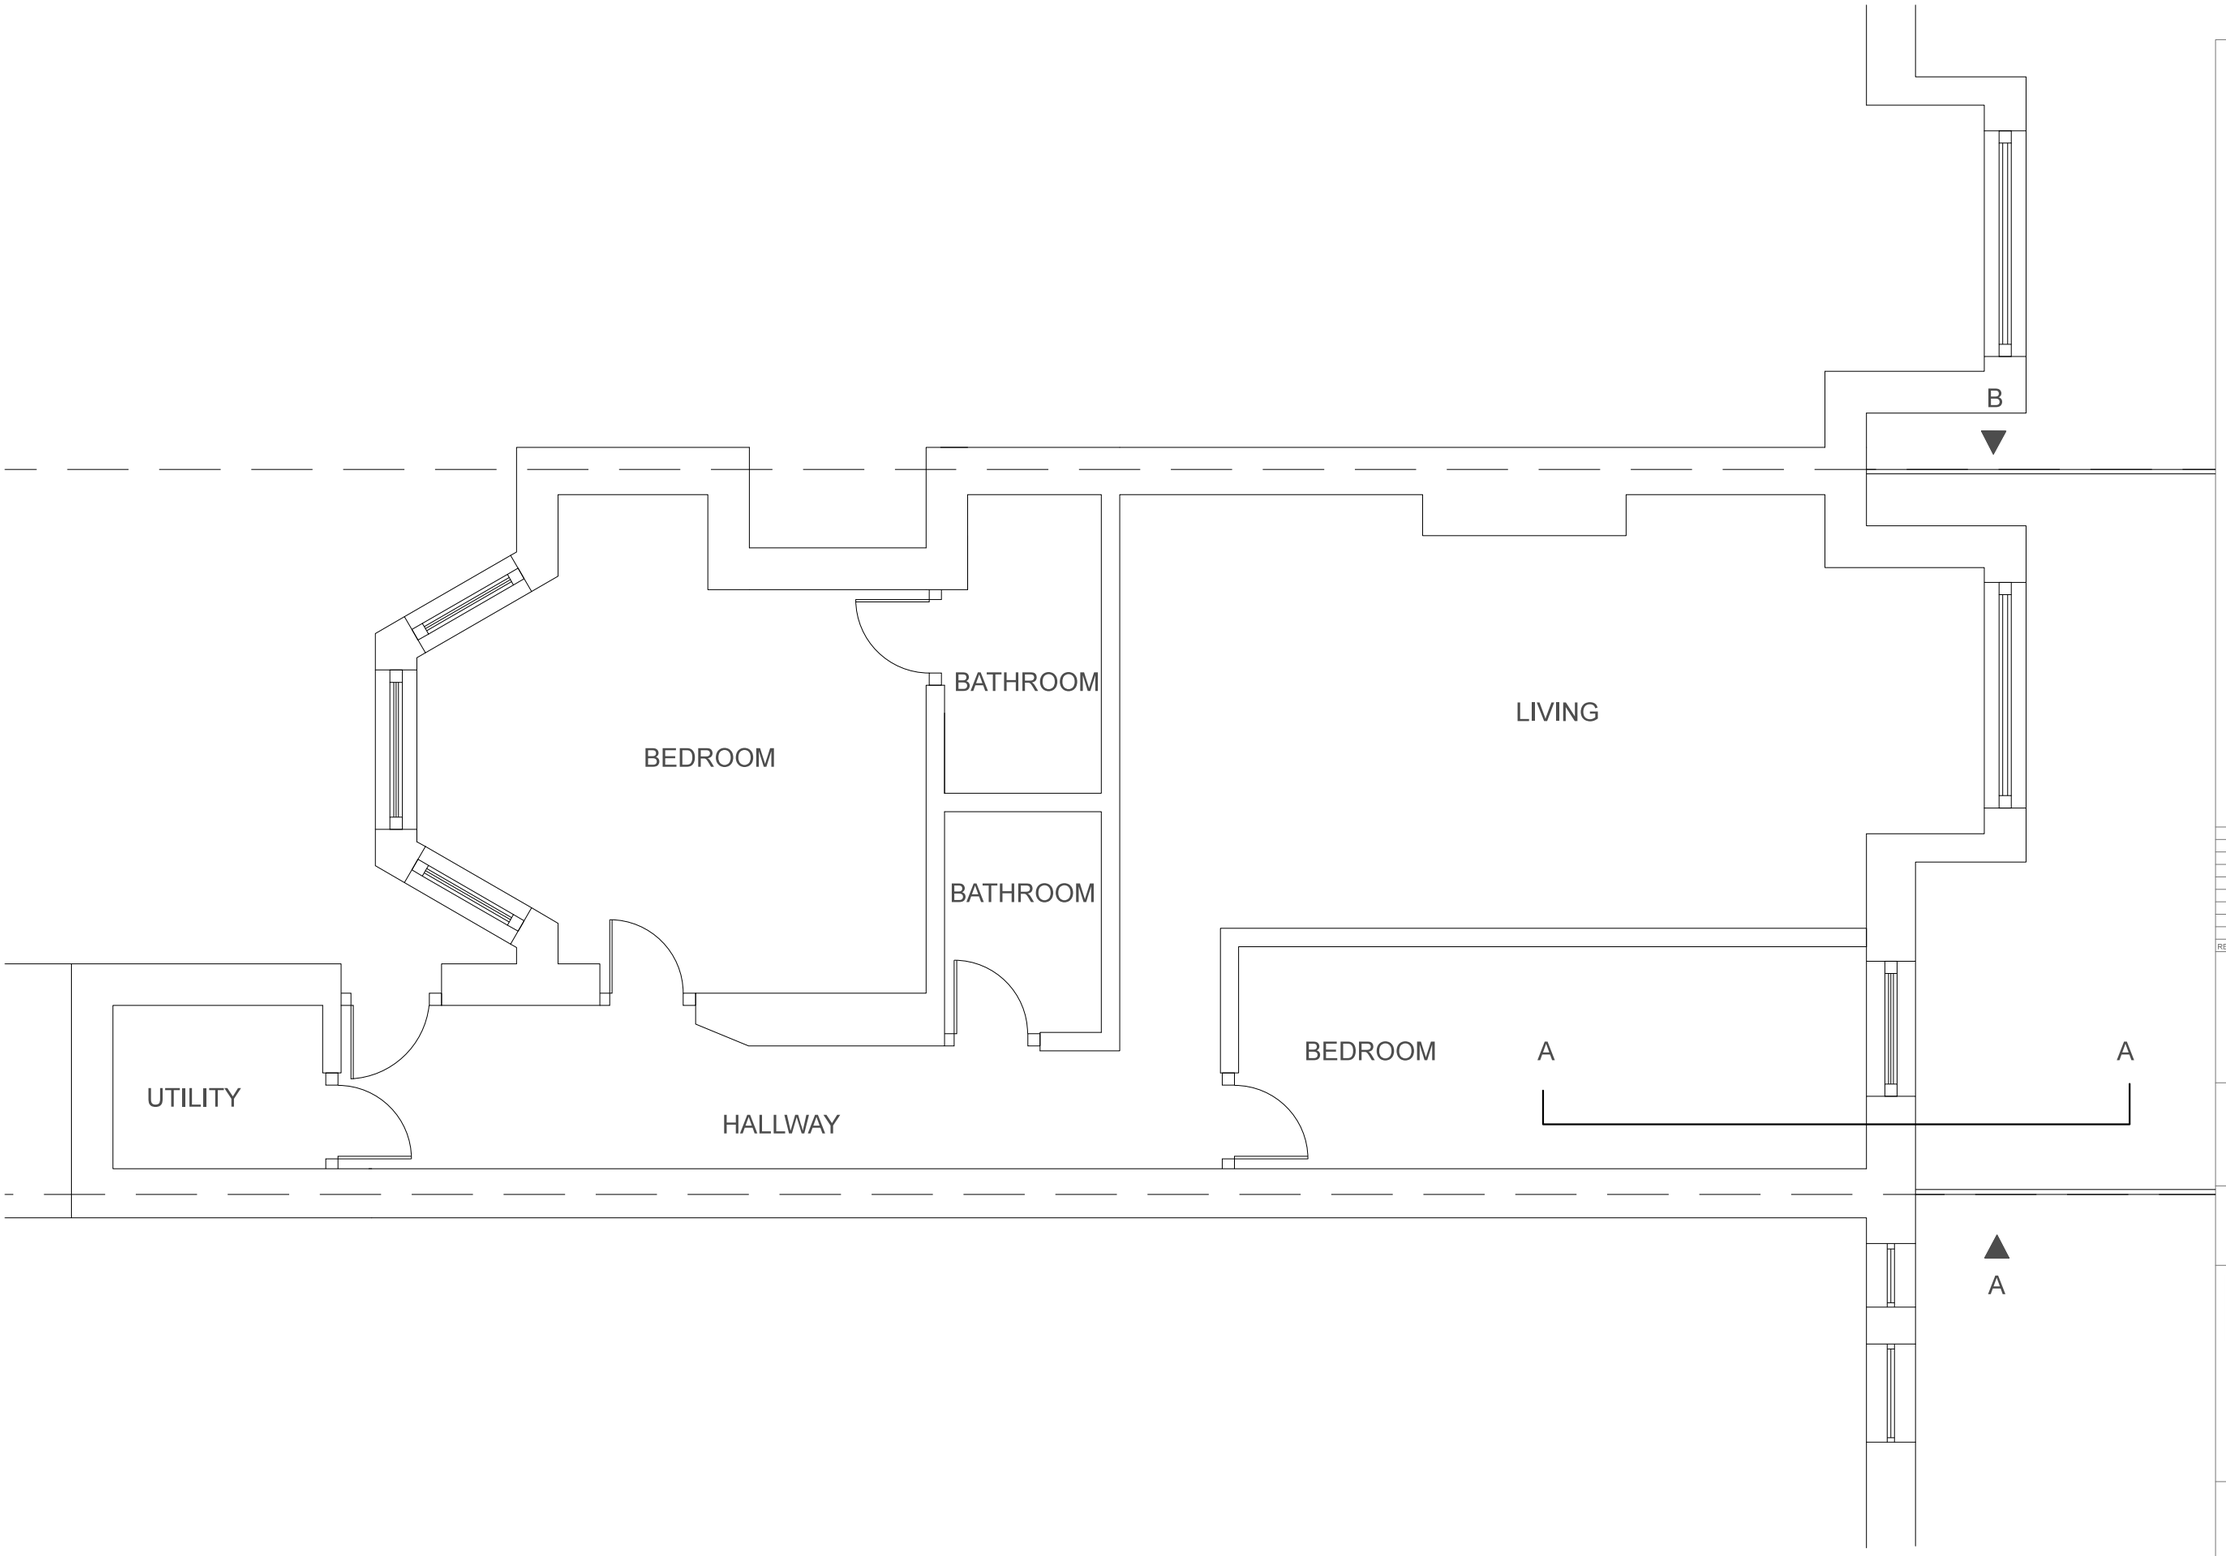

NOTES:

1. DO NOT SCALE FROM THIS DRAWING
2. ALL DIMENSIONS ARE IN METERS UNLESS OTHERWISE SPECIFIED
3. TO BE CONSTRUCTED IN ACCORDANCE WITH BRITISH STANDARDS
4. ALL MEASUREMENTS ARE SUBJECT TO CONFIRMATION BY THE CONTRACTOR DURING THE WORKS ON SITE.
5 THIS DRAWING IS TO BE READ IN CONJUNCTION WITH ALL RELEVANT ARCHITECTURAL AND ENGINEER DRAWINGS AND SPECIFICATIONS
6 THIS DRAWING IS A CONCEPT LAYOUT NOT FOR CONSTRUCTION PURPOSES

REV.	DATE	COMMENTS

PROJECT:

GOLDHURST TERRACE 44

CLIENT:

ARCHITECTURAL DRAWINGS

DRAWING NO: AP100 REV. NO: 00

DRAWING

EXISTING GROUND FLOOR

APPROVED BY

DRAWN BY

SCALE 1/50@A3

DATE: 28/10/2014

KOKORELIAARCHITECTS
14 ABERDARE GARDEN NW6 3PY TEL. UK (0044) 2076257005 GR 00302100549300 WWW.PLUSTWO.GR

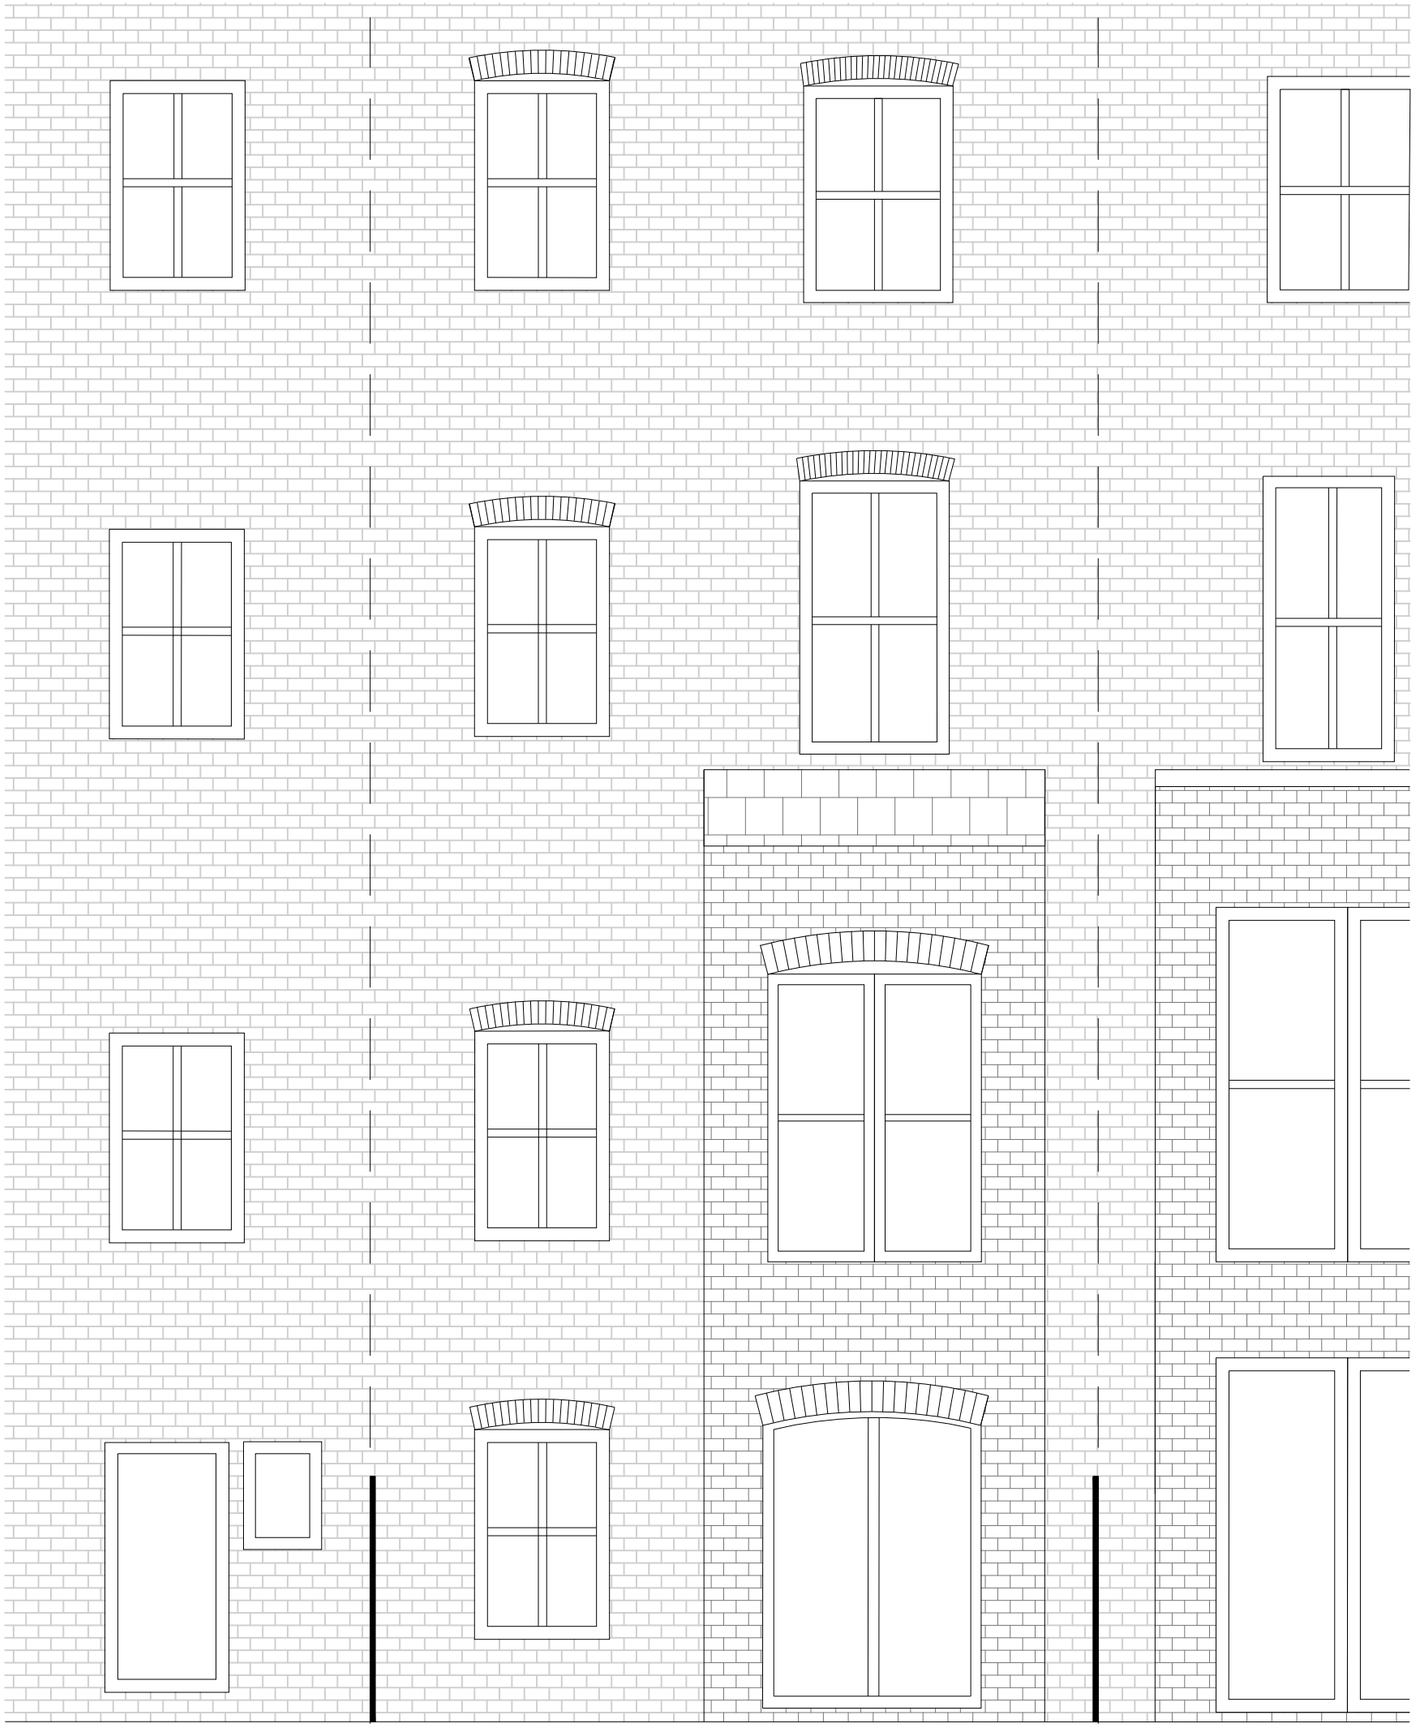

NOTES:

1. DO NOT SCALE FROM THIS DRAWING
2. ALL DIMENSIONS ARE IN METERS UNLESS OTHERWISE SPECIFIED
3. TO BE CONSTRUCTED IN ACCORDANCE WITH BRITISH STANDARDS
4. ALL MEASUREMENTS ARE SUBJECT TO CONFIRMATION BY THE CONTRACTOR DURING THE WORKS ON SITE.
5 THIS DRAWING IS TO BE READ IN CONJUNCTION WITH ALL RELEVANT ARCHITECTURAL AND ENGINEER DRAWINGS AND SPECIFICATIONS
6 THIS DRAWING IS A CONCEPT LAYOUT NOT FOR CONSTRUCTION PURPOSES

REV.	DATE	COMMENTS

PROJECT:

ST.DUNSTANS

CLIENT:

ARCHITECTURAL DRAWINGS

DRAWING NO. AP110 REVISION NO. 00

DRAWING

EXISTING REAR ELEVATION

APPROVED BY

DRAWN BY

SCALE 1/50@A3

DATE: 28/10/2014

KOKORELIAARCHITECTS
14 ABERDARE GARDEN NW6 3PY TEL. UK (0044) 2078257005 GR 00302106549300 WWW.PLUSTWO.GR

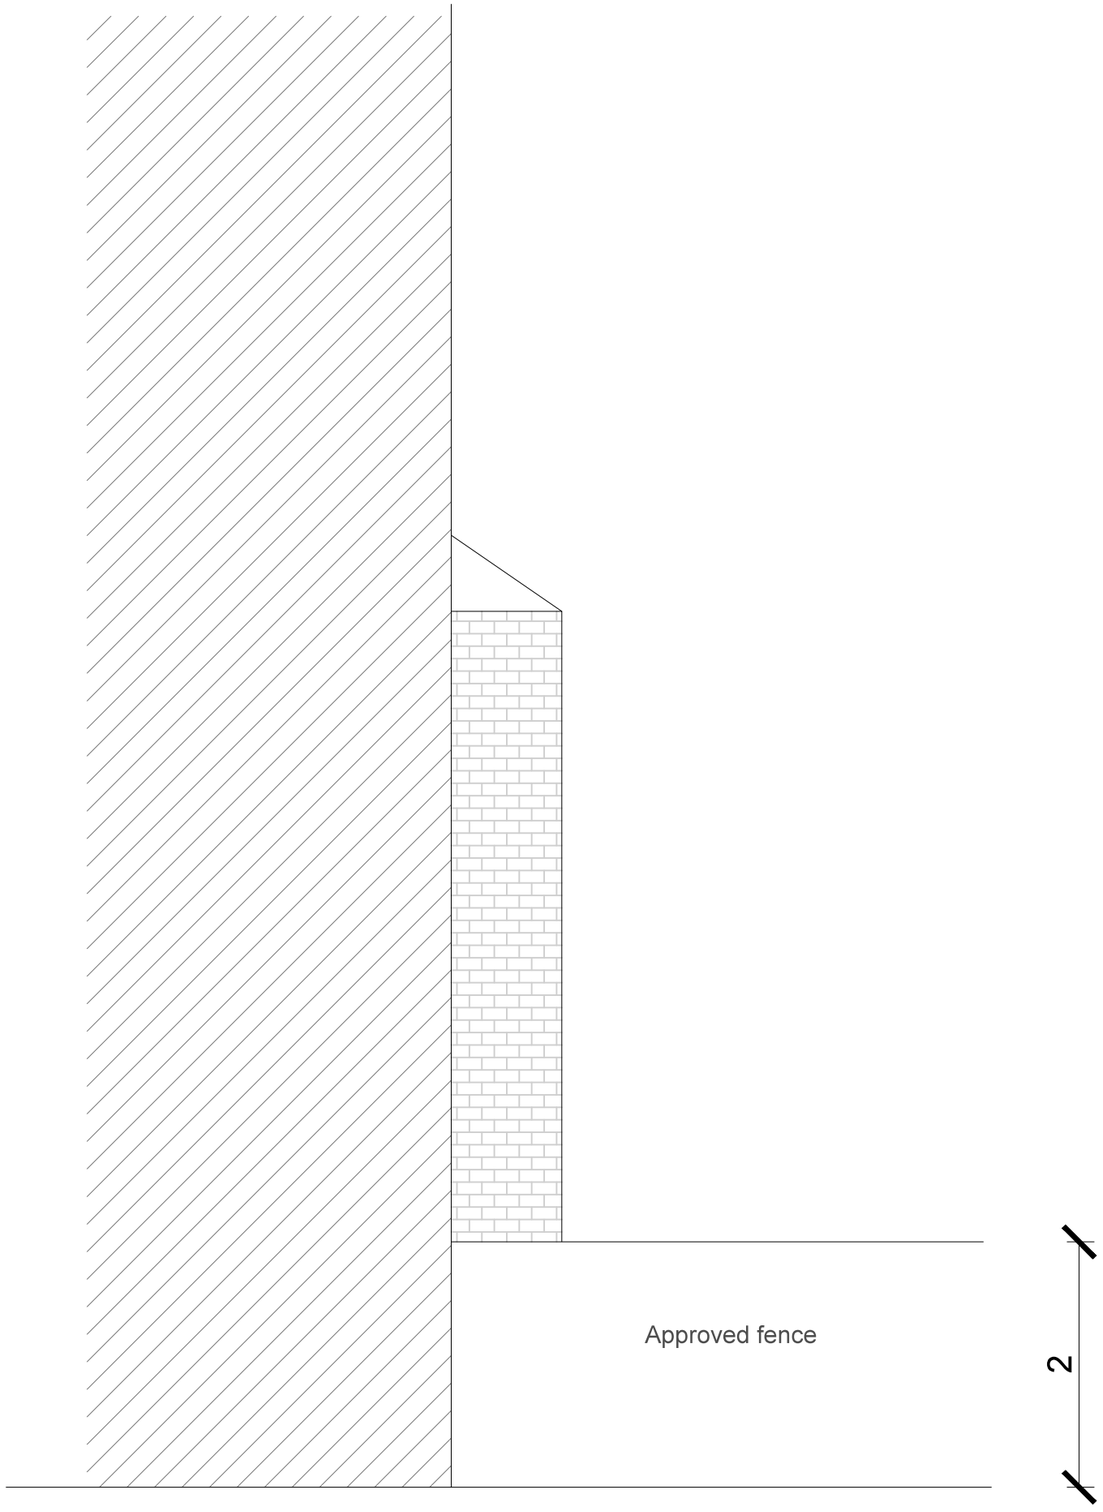

NOTES:

1. DO NOT SCALE FROM THIS DRAWING
2. ALL DIMENSIONS ARE IN METERS UNLESS OTHERWISE SPECIFIED
3. TO BE CONSTRUCTED IN ACCORDANCE WITH BRITISH STANDARDS
4. ALL MEASUREMENTS ARE SUBJECT TO CONFIRMATION BY THE CONTRACTOR DURING THE WORKS ON SITE.
5 THIS DRAWING IS TO BE READ IN CONJUNCTION WITH ALL RELEVANT ARCHITECTURAL AND ENGINEER DRAWINGS AND SPECIFICATIONS
6 THIS DRAWING IS A CONCEPT LAYOUT NOT FOR CONSTRUCTION PURPOSES

REV.	DATE	COMMENTS

PROJECT:

GOLDHURST TERRACE 44

CLIENT:

ARCHITECTURAL DRAWINGS

DRAWING NO. AP111 REVISION NO. 00

DRAWING

EXISTING SIDE ELEVATION A

APPROVED BY

DRAWN BY

SCALE 1/50@A3

DATE: 28/10/2014

KOKORELIAARCHITECTS
14 ABERDARE GARDEN NW6 3PY TEL. UK (0044) 2076257005 GR 00302106549300 WWW.PLUSTWO.GR

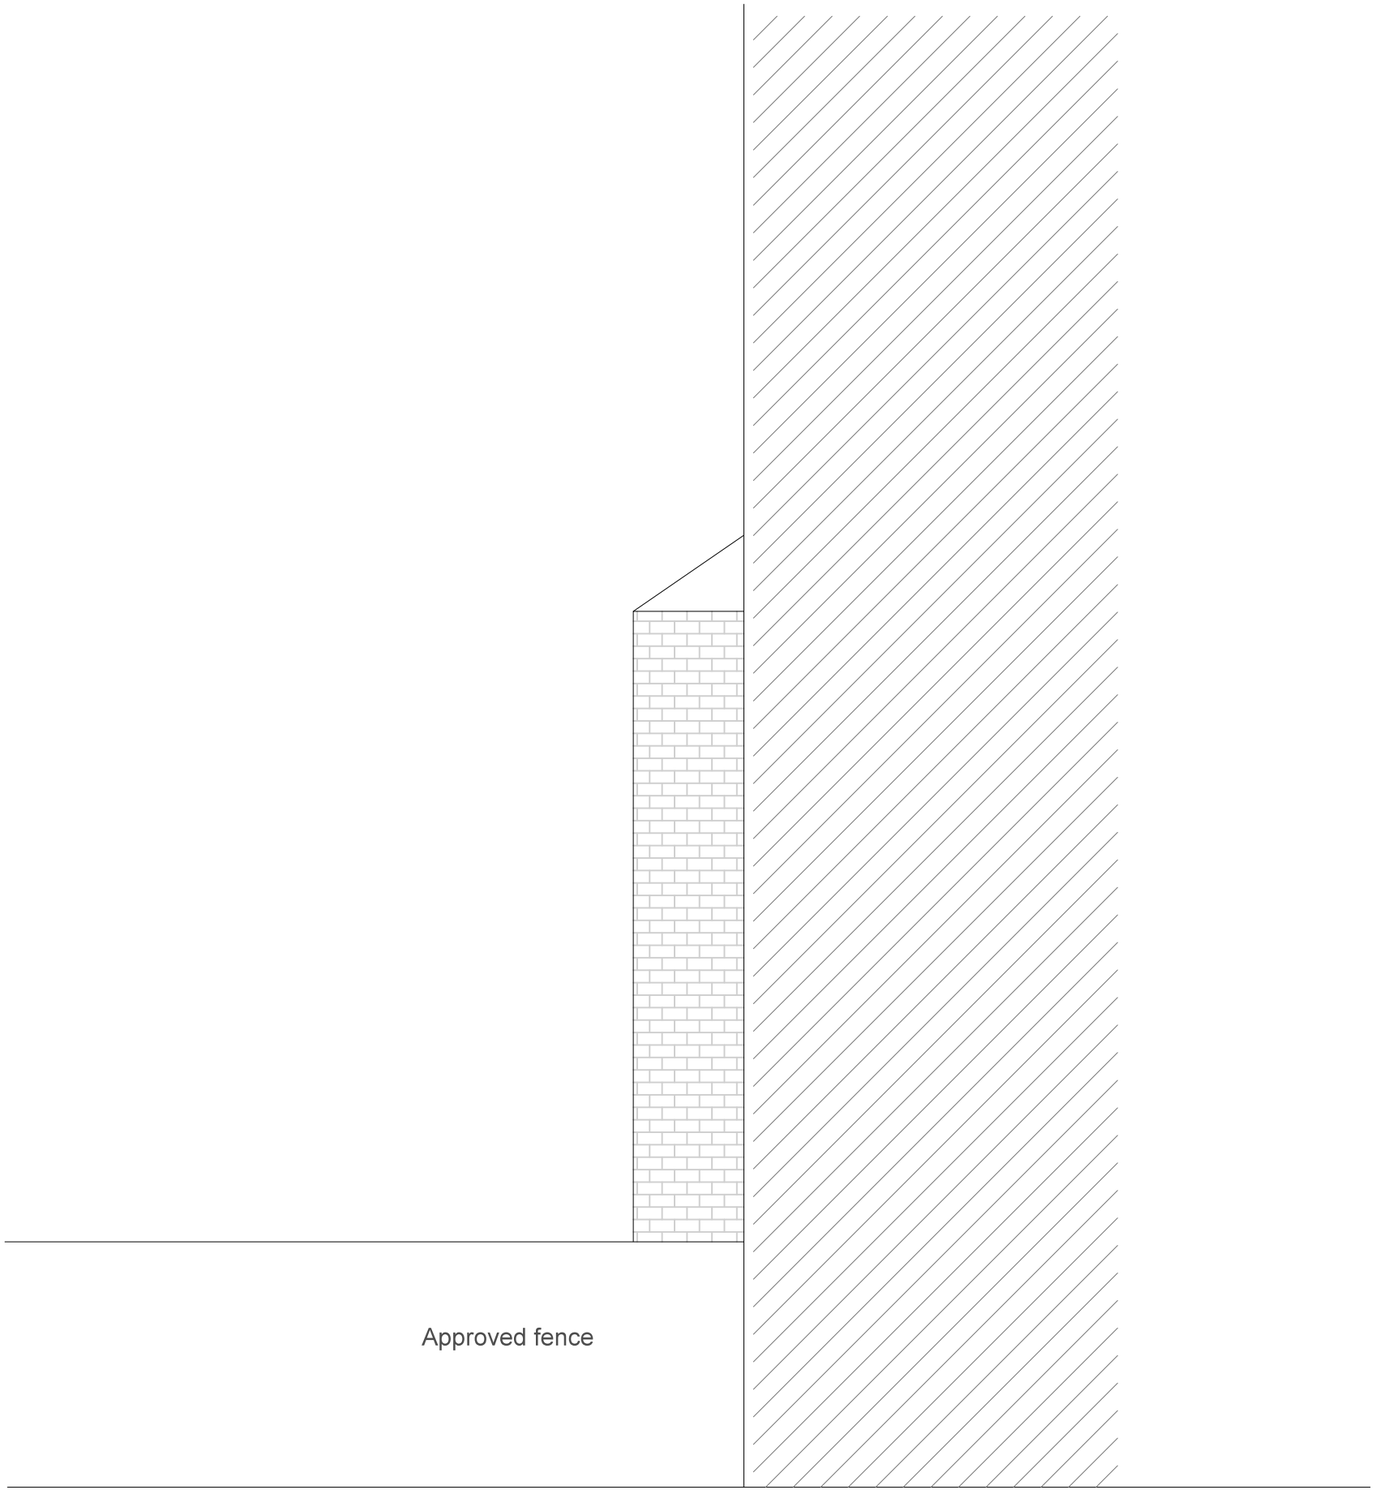

NOTES:

1. DO NOT SCALE FROM THIS DRAWING
2. ALL DIMENSIONS ARE IN METERS UNLESS OTHERWISE SPECIFIED
3. TO BE CONSTRUCTED IN ACCORDANCE WITH BRITISH STANDARDS
4. ALL MEASUREMENTS ARE SUBJECT TO CONFIRMATION BY THE CONTRACTOR DURING THE WORKS ON SITE.
5 THIS DRAWING IS TO BE READ IN CONJUNCTION WITH ALL RELEVANT ARCHITECTURAL AND ENGINEER DRAWINGS AND SPECIFICATIONS
6 THIS DRAWING IS A CONCEPT LAYOUT NOT FOR CONSTRUCTION PURPOSES

REV.	DATE	COMMENTS

PROJECT:

GOLDHURST TERRACE 44

CLIENT:

ARCHITECTURAL DRAWINGS

DRAWING NO: AP112

REVISION NO: 00

DRAWING

EXISTING SIDE ELEVATION B

APPROVED BY

DRAWN BY

SCALE 1/50@A3

DATE: 28/10/2014

KOKORELIAARCHITECTS
14 ABERDARE GARDEN NW6 3PY TEL. UK (0044) 2076257005 GR 00302106549300 WWW.PLUSTWO.GR

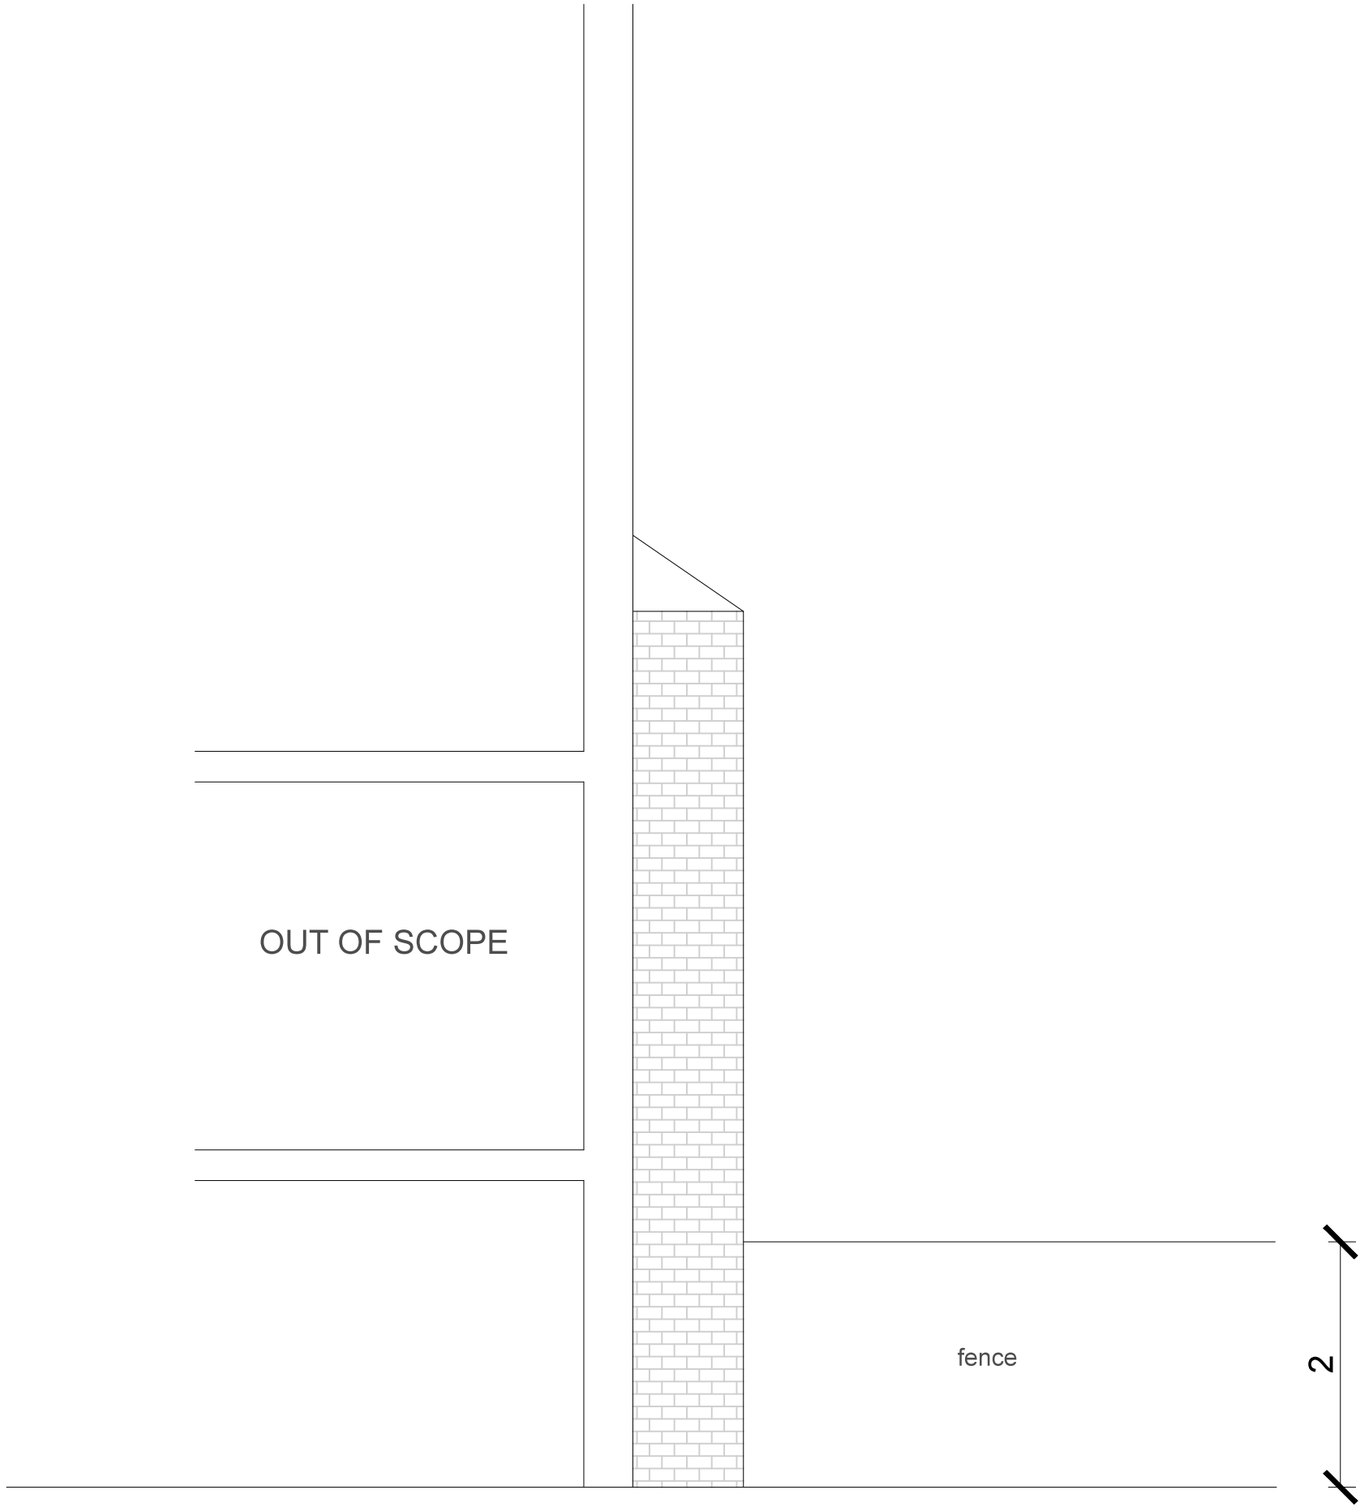

NOTES:

1. DO NOT SCALE FROM THIS DRAWING
2. ALL DIMENSIONS ARE IN METERS UNLESS OTHERWISE SPECIFIED
3. TO BE CONSTRUCTED IN ACCORDANCE WITH BRITISH STANDARDS
4. ALL MEASUREMENTS ARE SUBJECT TO CONFIRMATION BY THE CONTRACTOR DURING THE WORKS ON SITE.
5 THIS DRAWING IS TO BE READ IN CONJUNCTION WITH ALL RELEVANT ARCHITECTURAL AND ENGINEER DRAWINGS AND SPECIFICATIONS
6 THIS DRAWING IS A CONCEPT LAYOUT NOT FOR CONSTRUCTION PURPOSES

REV.	DATE	COMMENTS

PROJECT:

GOLDHURST TERRACE 44

CLIENT:

ARCHITECTURAL DRAWINGS

DRAWING NO. AP120 REVISION NO. 00

DRAWING

EXISTING SECTION A

APPROVED BY

DRAWN BY

SCALE 1/50@A3

DATE: 28/10/2014

KOKORELIAARCHITECTS
14 ABERDARE GARDEN NW6 3PY TEL. UK (0044) 2076257005 GR 00302106549300 WWW.PLUSTWO.GR