Notes

DO NOT SCALE THIS DRAWING
All discrepancies between the drawing and site conditions are to be reported to the Contract Administrator immediately.

Photograph Location Plan

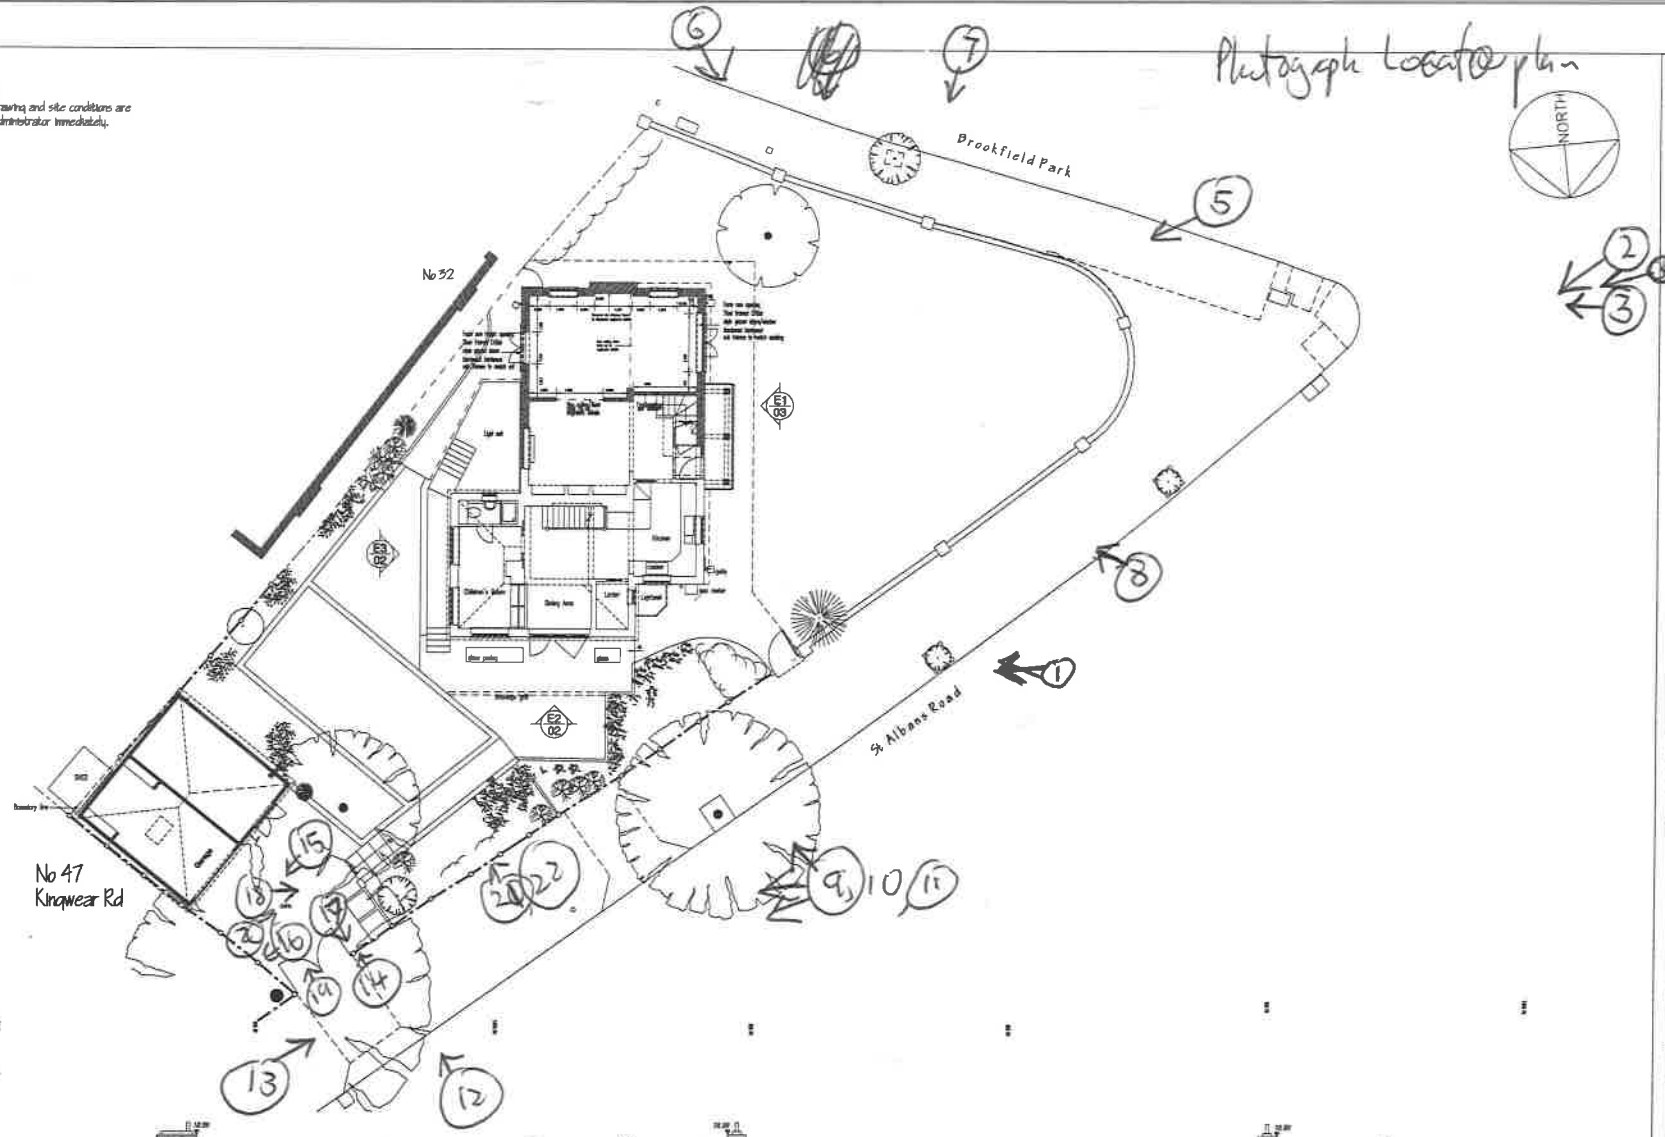

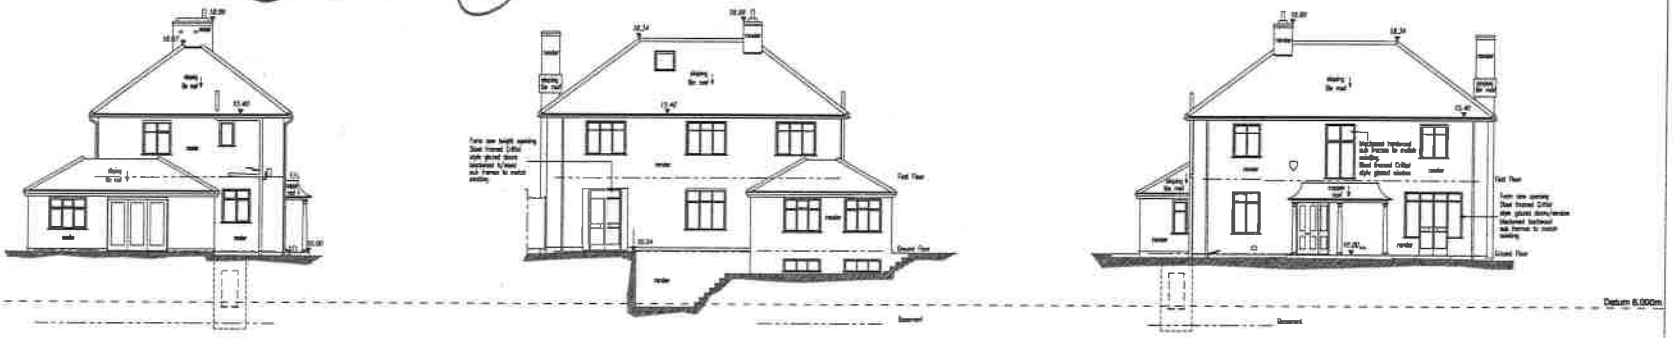

North Elevation 2 - Side

East Elevation 3 - Rear

West Elevation 1 - Front

Scale in Meters

Issue	Description	Date

Abbrev.

AB	alarm bell	H	sill to head height
BGP	brass glass paint	IC	inspection cover
BK	brick	LP	lamp post
BT	british telecom	MH	manhole
C	floor to sill height	RS	road sign
CONC	concrete	RSJ	rolled steel joist
C/B	close board	RSS	rolled steel stanchion
C/L	chain link	RWP	rain water pipe
CL	ceiling level	SV	stop valve
DK	drop kerb	TBM	temporary bench mark
DH	door height	V	vent
FH	fire hydrant	VP	vent pipe
FHR	fire hose reel	WP	waste pipe
FC	flatex ceiling	WHB	wash hand basin
FL	floor level	WM	water meter
GV	gas valve	WSC	water stop cock

Levels

All levels are in metres and are related to
the Site Bench Mark located
Entrance Brick Step
Value = 10.000m
Level positions are indicated by either a
cross or by the decimal point.

Drainage

CL cover level
IL invert level
NVC no visible connection
UTL unable to lift
foul water run
storm water run
all drainage should be checked on site
before using information

Trees

OF TRUNK / HEIGHT / SPREAD
all tree sizes approx. and should be
checked on site before using information

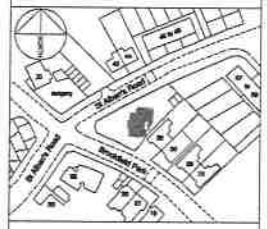

MJH | Land & Building Surveyors
45 Dundee Road
South Norwood
London SE25 4QN
Tel 0208 654 0243 M 07967141885
email- mjh-land@mjhsurveys.com

Project

No 34 Brookfield Park
London
NW5 1ER.

Title

Site Plan & Elevations
Premises As Proposed

Drawn by	Checked by
M.J.H	D.G
Scale: A1@1:100	Date: May 2013

Project no.	Dwg. no.		Revision
094	WD	01	