Legend

- **Existing A/C Units** (Belonging to 57A Farringdon Road)
- **Proposed A/C Unit**
- **Application Site** (No alterations to existing building)
- **Surrounding Buildings**

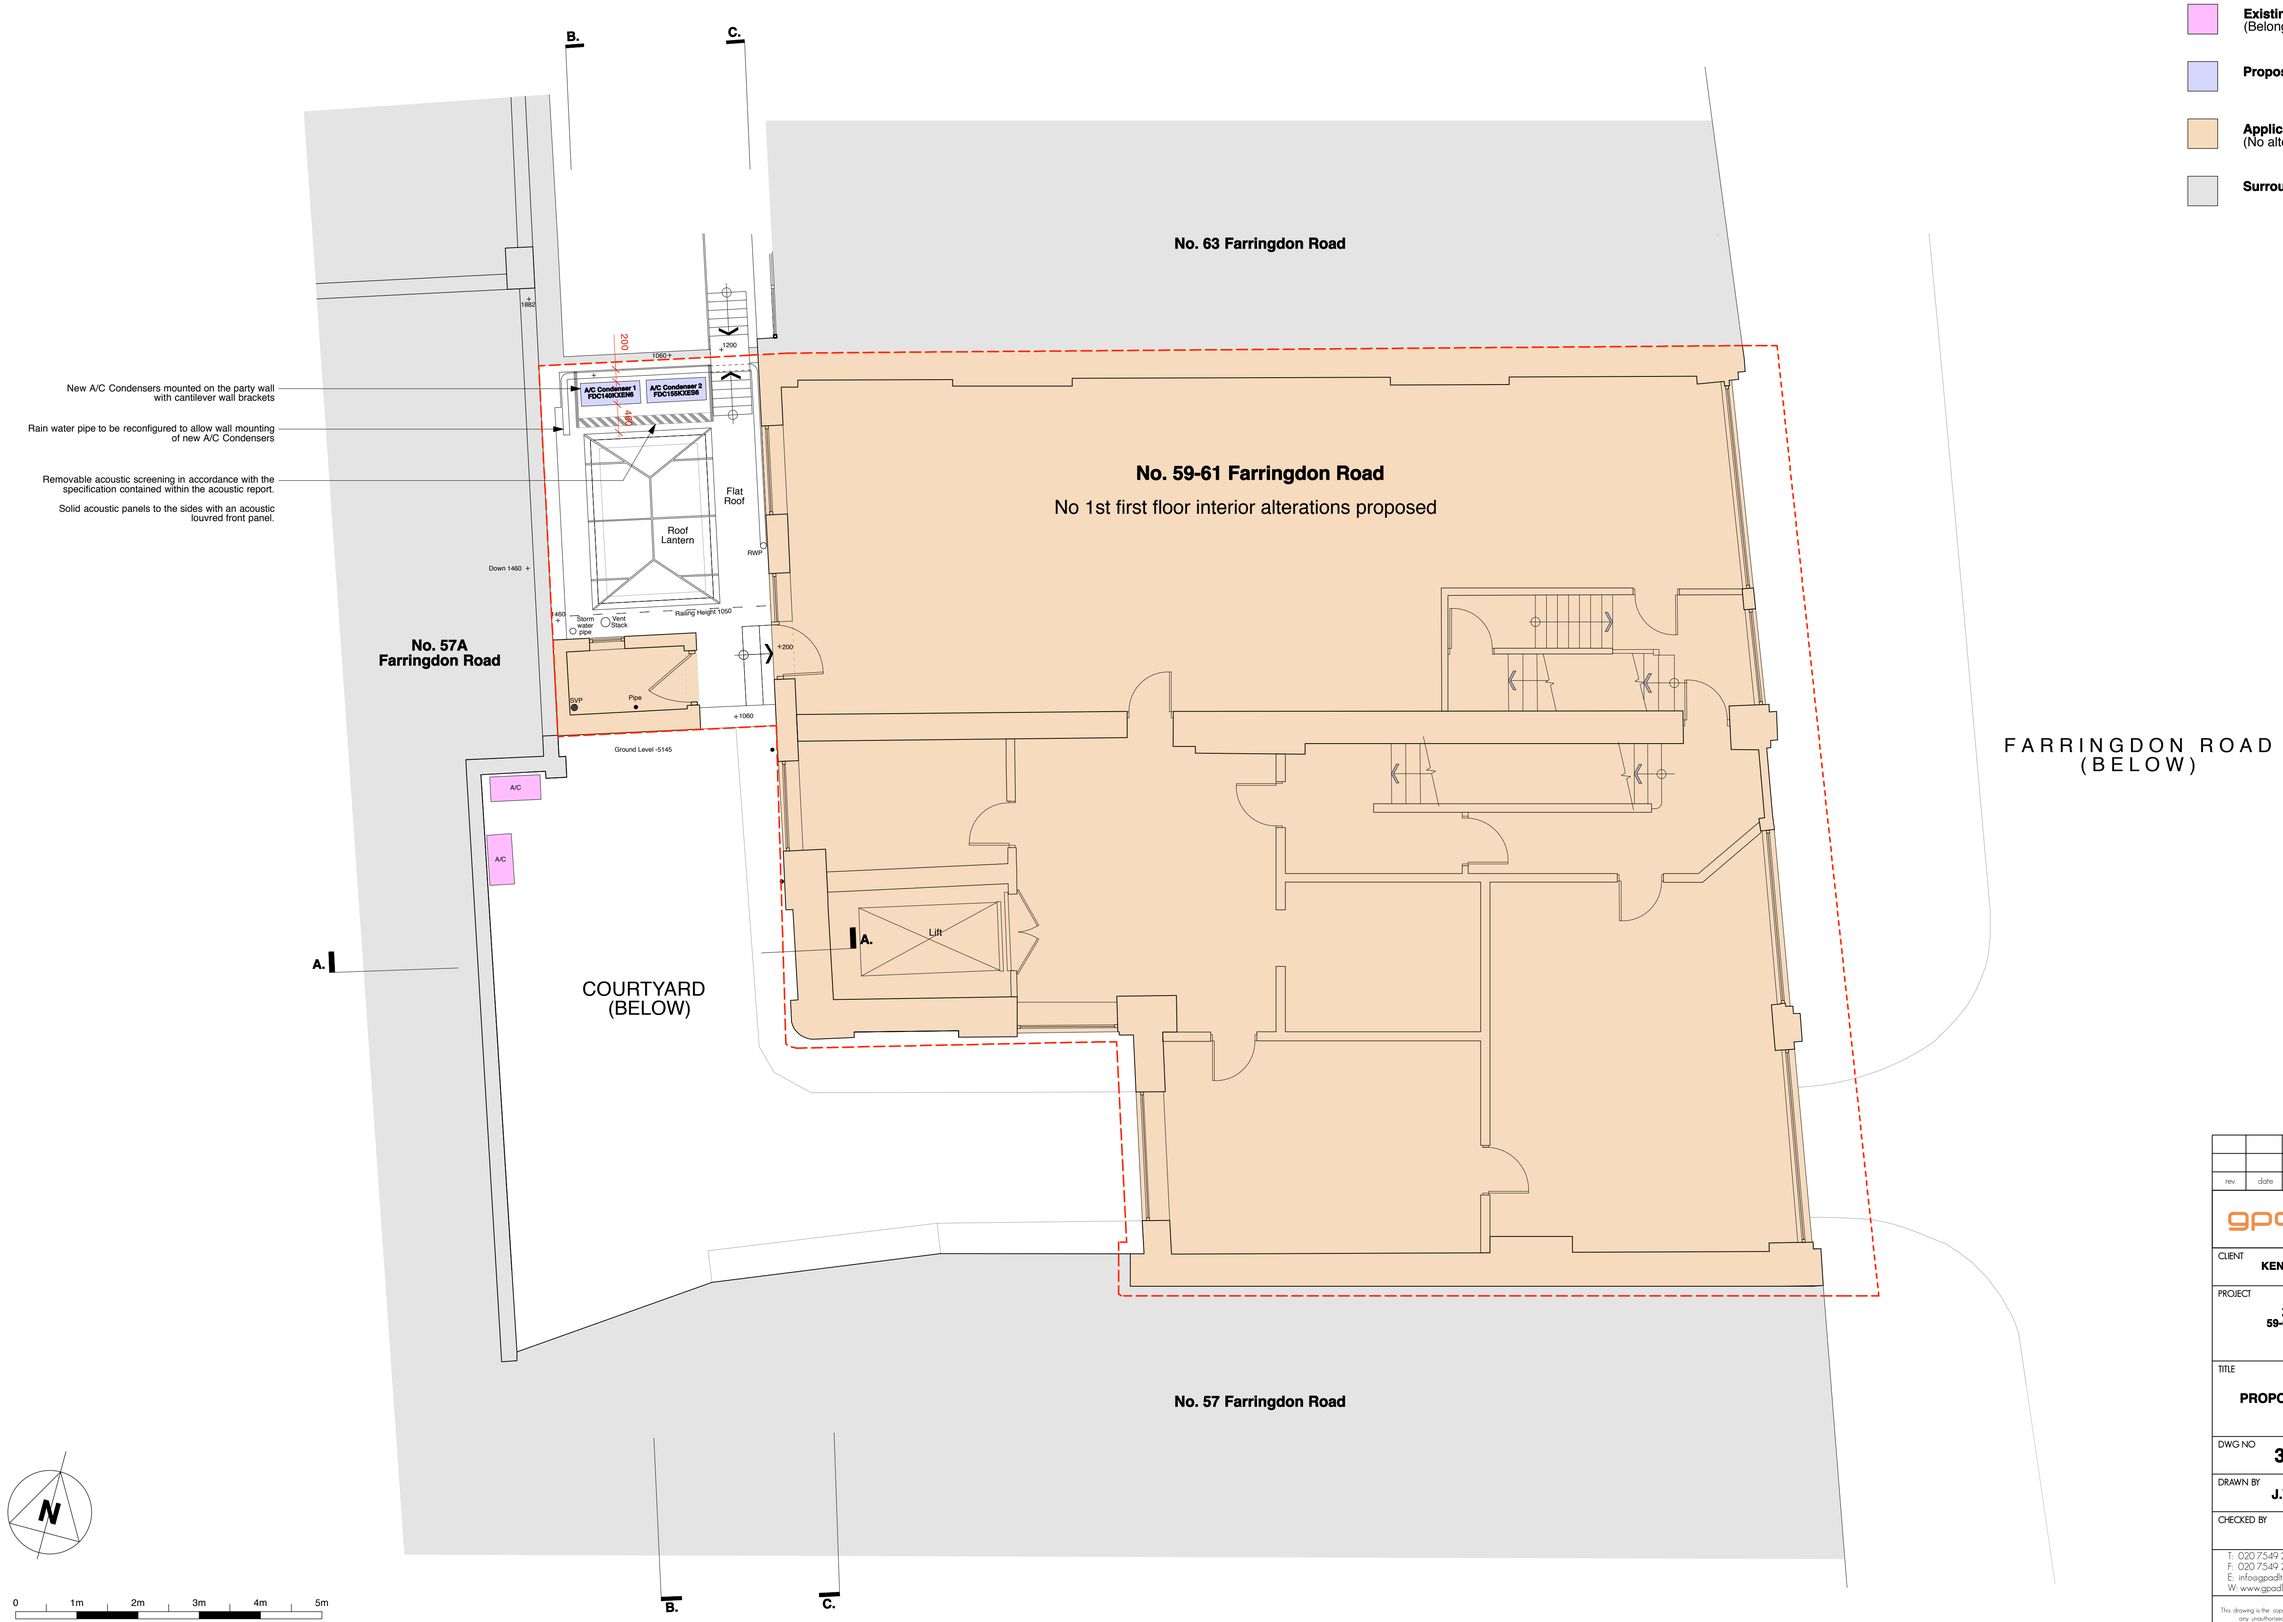

PROPOSED FIRST FLOOR PLAN

rev.	date	notes

gpad architecture & interior design

CLIENT
KENRIGHT PROPERTIES LTD

PROJECT
ZEPPELIN BUILDING
59-61 FARRINGDON ROAD
LONDON EC1M 3JB

TITLE
PROPOSED FIRST FLOOR PLAN

DWG NO **398C-PA.05** REV

DRAWN BY **J.W / JE** SCALE **1:50@A1**

CHECKED BY DATE **November 2014**

T: 020 7549 2133
F: 020 7549 2144
E: info@gpadltd.com
W: www.gpadltd.com

Unit 1
9a Dallington Street
Clerkenwell
London EC1V 0BQ

This drawing is the copyright of **gpad ltd.** Not to be reproduced, retained or disclosed to any unauthorised person either wholly or in part without written permission.

Do not scale of this drawing. All indicated dimensions to be checked and verified on site by the contractor before commencement of any fabrication drawings or work whatsoever on site. Report any discrepancies to the Architect immediately. Drawings to be read in conjunction with relevant drawings and specification.

FILE NAME PRINT SIZE **A1**