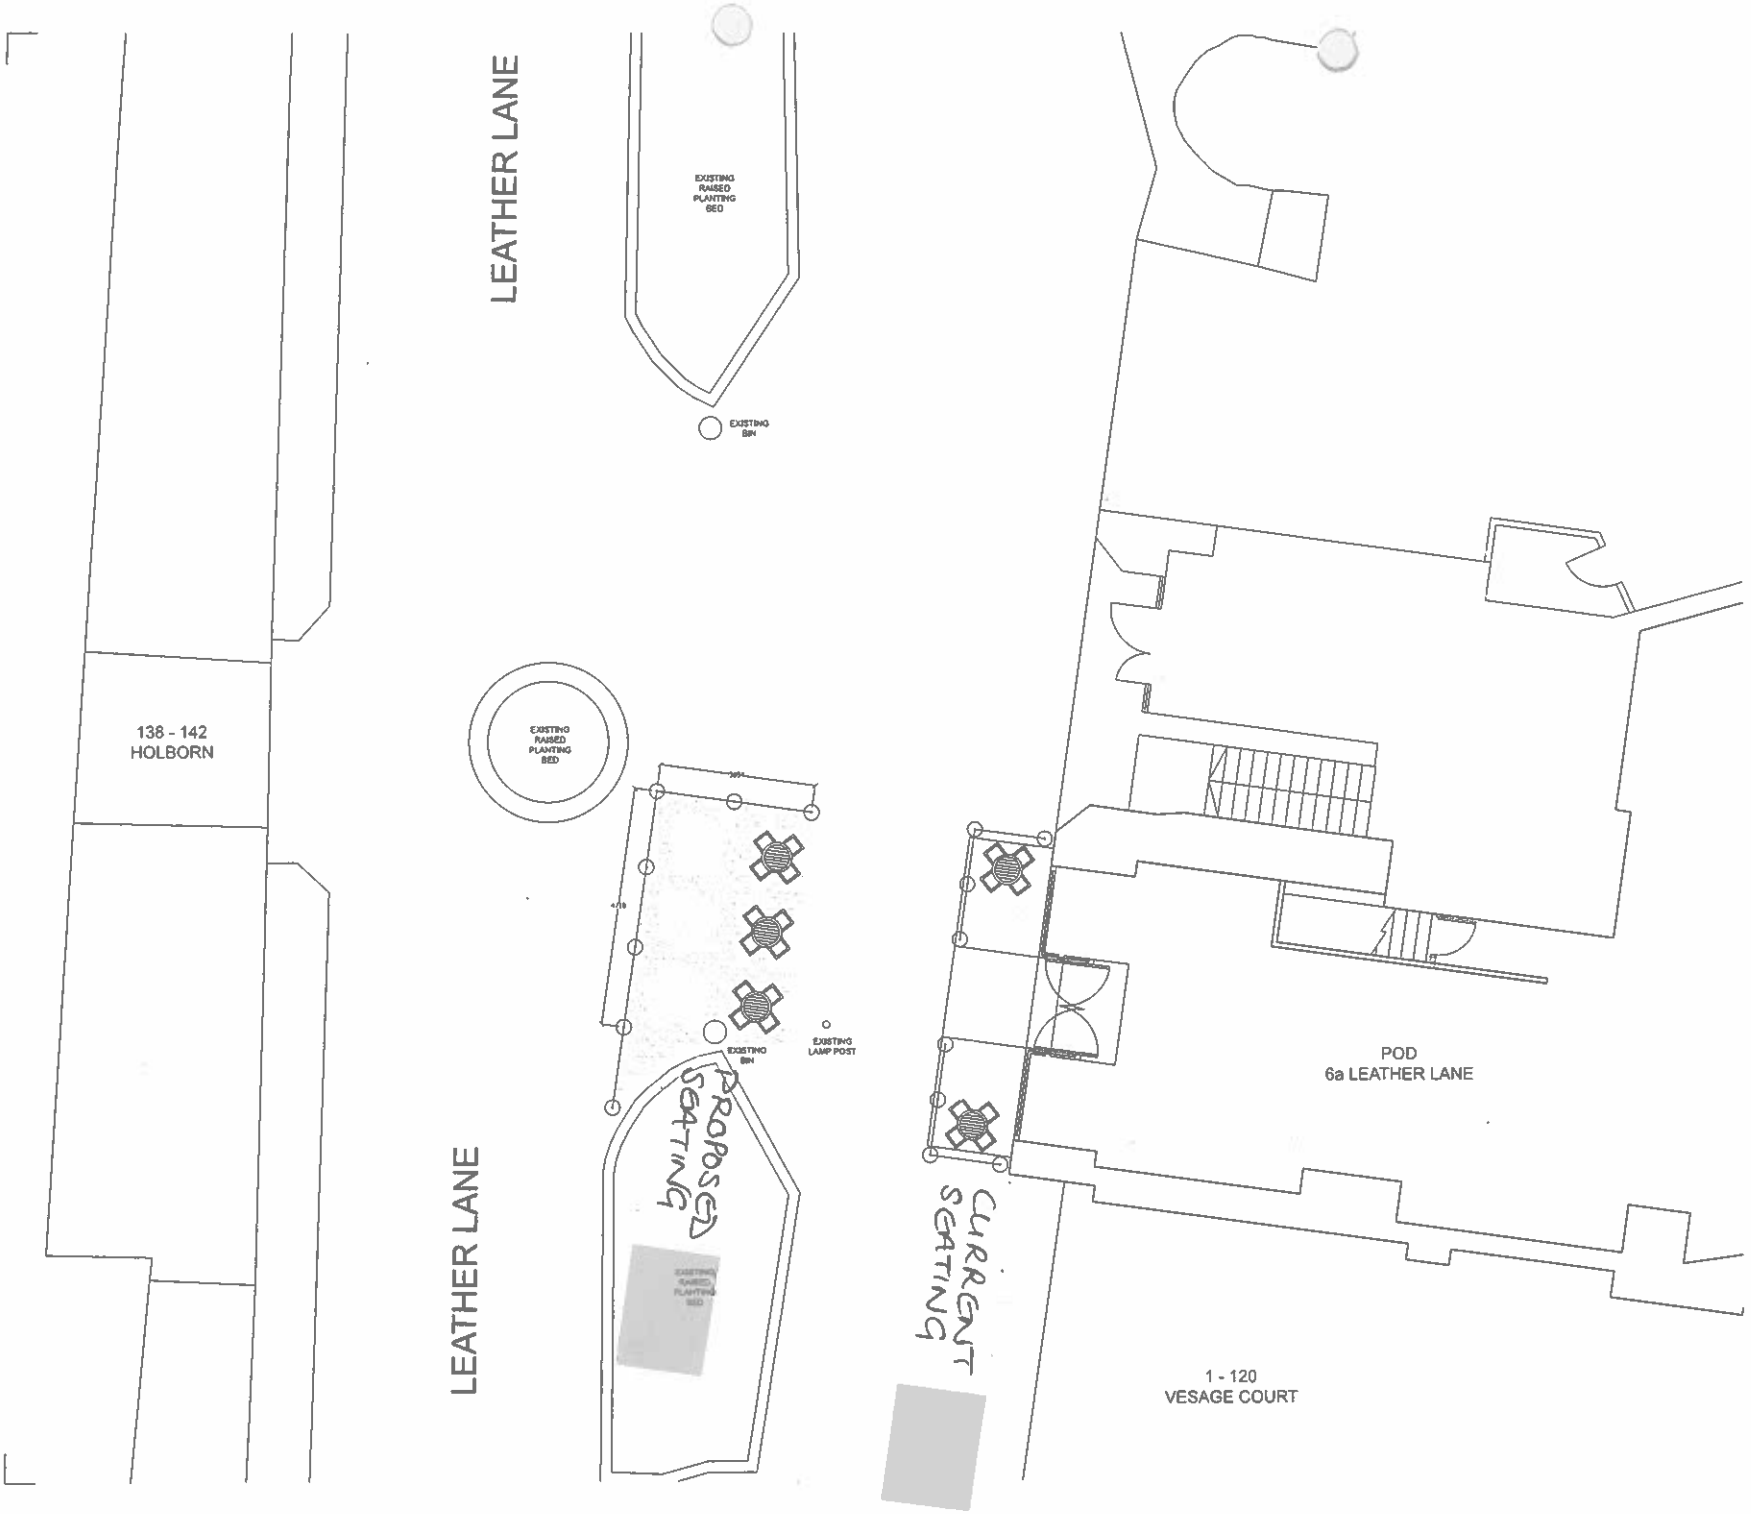

© copyright

This drawing, design & all information contained herein remains the sole copyright of BGW DESIGN STUDIO & reproduction in any form is strictly forbidden unless permission is obtained in writing.

NOTES

- Do not scale from this drawing, all dimensions must be checked on site. The contractor must verify all site dimensions, drawings details & specifications. Any discrepancies must be reported to BGW DESIGN STUDIO prior to any commencement of work.
- Figured dimensions to take preference over those scaled.
- All specified items are to be installed in accordance with the manufacturers recommendations & instructions.

PROPOSED SEATING AREA

EXISTING EXTERNAL AREA

rev	date	note	init.

Stage:
INFORMATION

Client:
POD

Project:
LEATHER LANE
LONDON
EC1N 7RA

Title:
PROPOSED LAYOUT PLANS

Scale 1:50 @ A1	Dwg size: A1
Drawn: KM	Date: MARCH '14
Drawing No. 2312-01	Revision: —

BGW DESIGN STUDIO

South Yorkshire
Palmer Street
Hyde Park
Doncaster
DN4 5DD

Studio 01302 361 624
Fax 01302 321 343
www.bgwdesignstudio.com

London
First Floor
107 Cheapside
EC2V 6DN

Studio 020 7611 4647