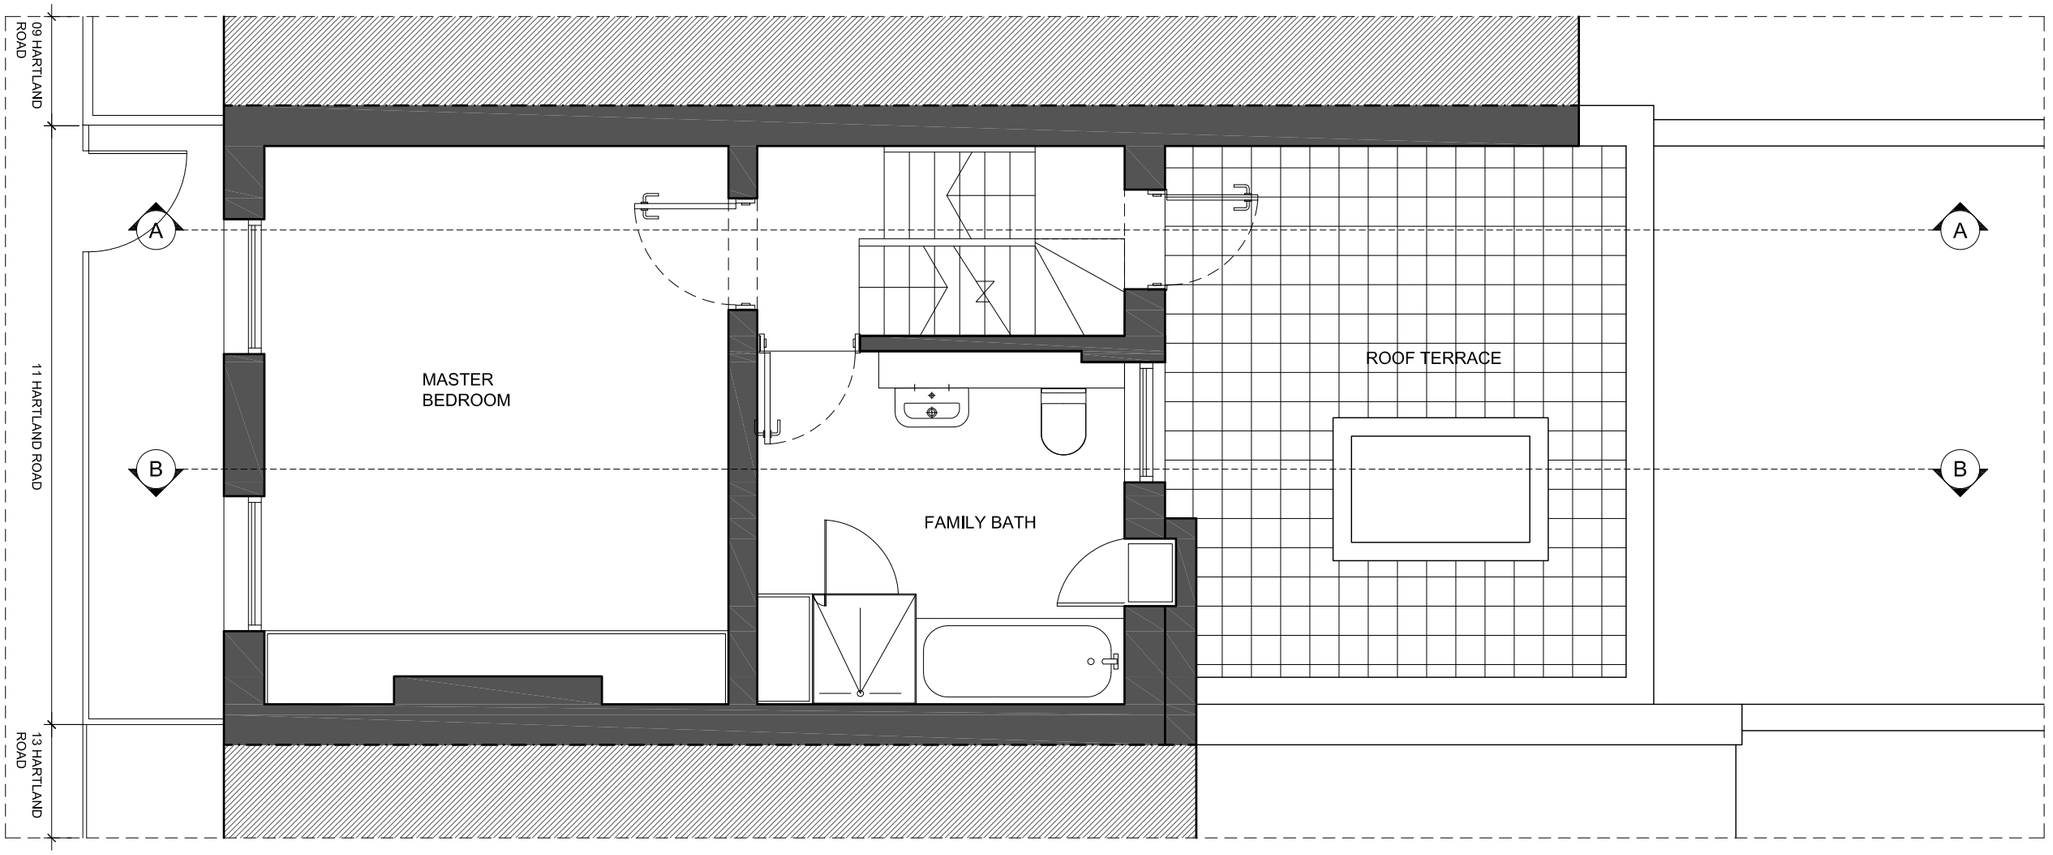

01 EXISTING FIRST FLOOR PLAN
1.50 @ A3

DATE	REVISIONS
26.11.2014	P01 PLANNING ISSUE

0 0.5m 1m 2m

N

Do not scale from this drawing
All dimensions to be confirmed on site
Information contained within this drawing is the sole copyright of EMRYS Architects Ltd and is not to be reproduced without permission
EMRYS Architects are to be notified immediately of any discrepancies

EMRYS
CAP House | 9-12 Long Lane | London | EC1A 9HA
mail@emrysarchitects.com
www.emrysarchitects.com T : 020 7726 5060

JOB NO.	1417	CLIENT	MR & MRS MONICO
TITLE	11 HARTLAND ROAD LONDON NW1 8DB		
DWG	EXISTING PLANS FIRST FLOOR		
DRAWN	GWJ	DATE	26.11.2014
SCALE @ A1	1/50		
CHECKED	MB	STATUS	PLANNING
REV.	P01		
DWG NO.	1417-0100-AP-004		