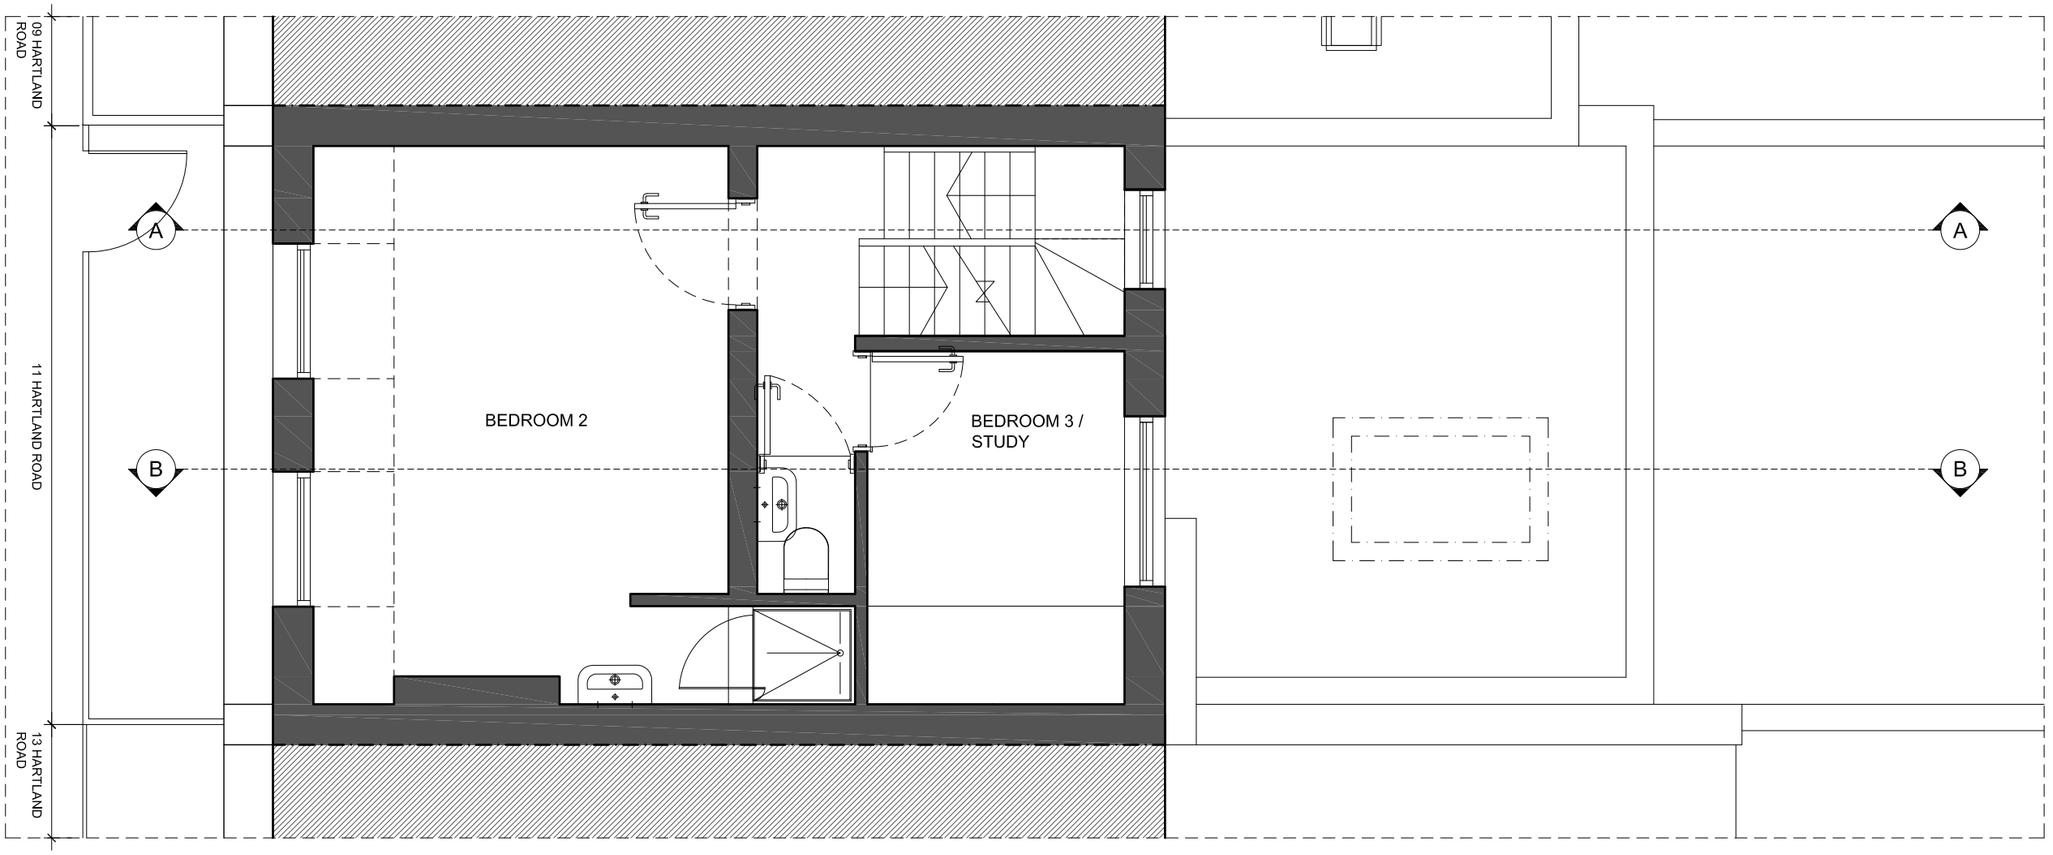

01 EXISTING SECOND FLOOR PLAN
1.50 @ A3

DATE	REVISIONS
26.11.2014	P01 PLANNING ISSUE

0 0,5m 1m 2m

N

Do not scale from this drawing
All dimensions to be confirmed on site
Information contained within this drawing is the sole copyright of EMRYS Architects Ltd and is not to be reproduced without permission
EMRYS Architects are to be notified immediately of any discrepancies

EMRYS
CAP House | 9-12 Long Lane | London | EC1A 9HA
mail@emrysarchitects.com
www.emrysarchitects.com T : 020 7726 5060

JOB NO.	1417	CLIENT	MR & MRS MONICO

TITLE: 11 HARTLAND ROAD
LONDON NW1 8DB

DWG: EXISTING PLANS
SECOND FLOOR

DRAWN	GWJ	DATE	26.11.2014	SCALE @ A3	1/50
CHECKED	MB	STATUS	PLANNING	REV	P01

DWG NO. 1417-0100-AP-005