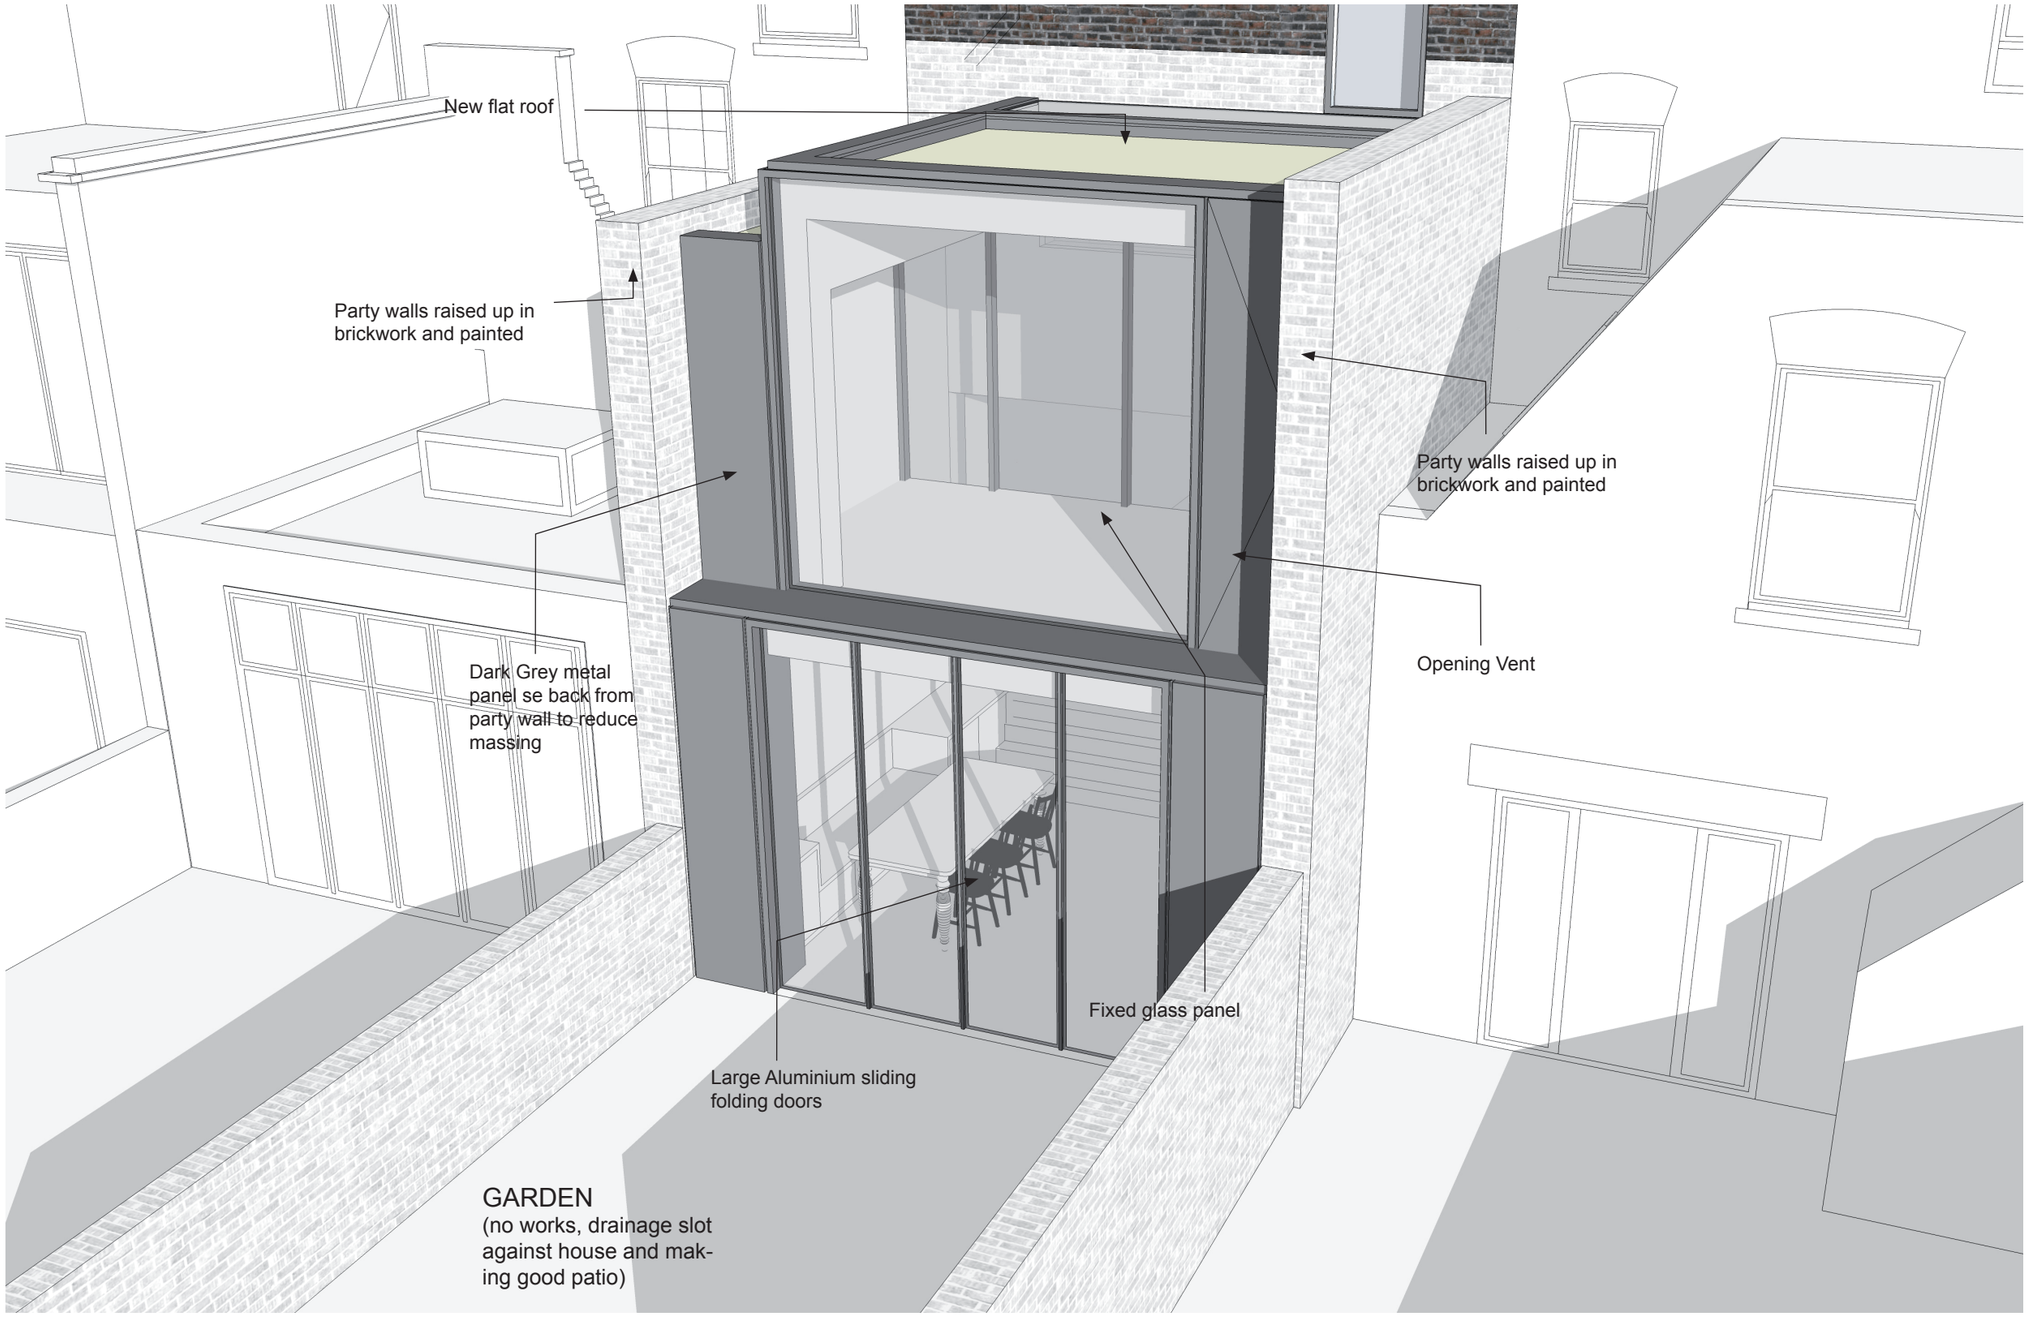

01 - PROPOSED VIEW OF REAR

DATE	REVISIONS
26.11.2014	P01 PLANNING APPLICATION

Do not scale from this drawing
All dimensions to be confirmed on site
Information contained within this drawing is the sole copyright of EMRYS Architects Ltd and is not to be reproduced without permission
EMRYS Architects are to be notified immediately of any discrepancies

EMRYS
CAP House | 9-12 Long Lane | London | EC1A 9HA
mail@emrysarchitects.com
www.emrysarchitects.com T : 020 7726 5060

JOB NO.	1417	CLIENT	Mr & Mrs Monico
TITLE	11 Hartland Road NW1		
DWG	Proposed Extension View of Rear		
DRAWN	GJ	DATE 26.11.2014	SCALE @ A3 NTS
CHECKED	MB	STATUS PLANNING	REV P01
DWG NO.	1417-SK-013		