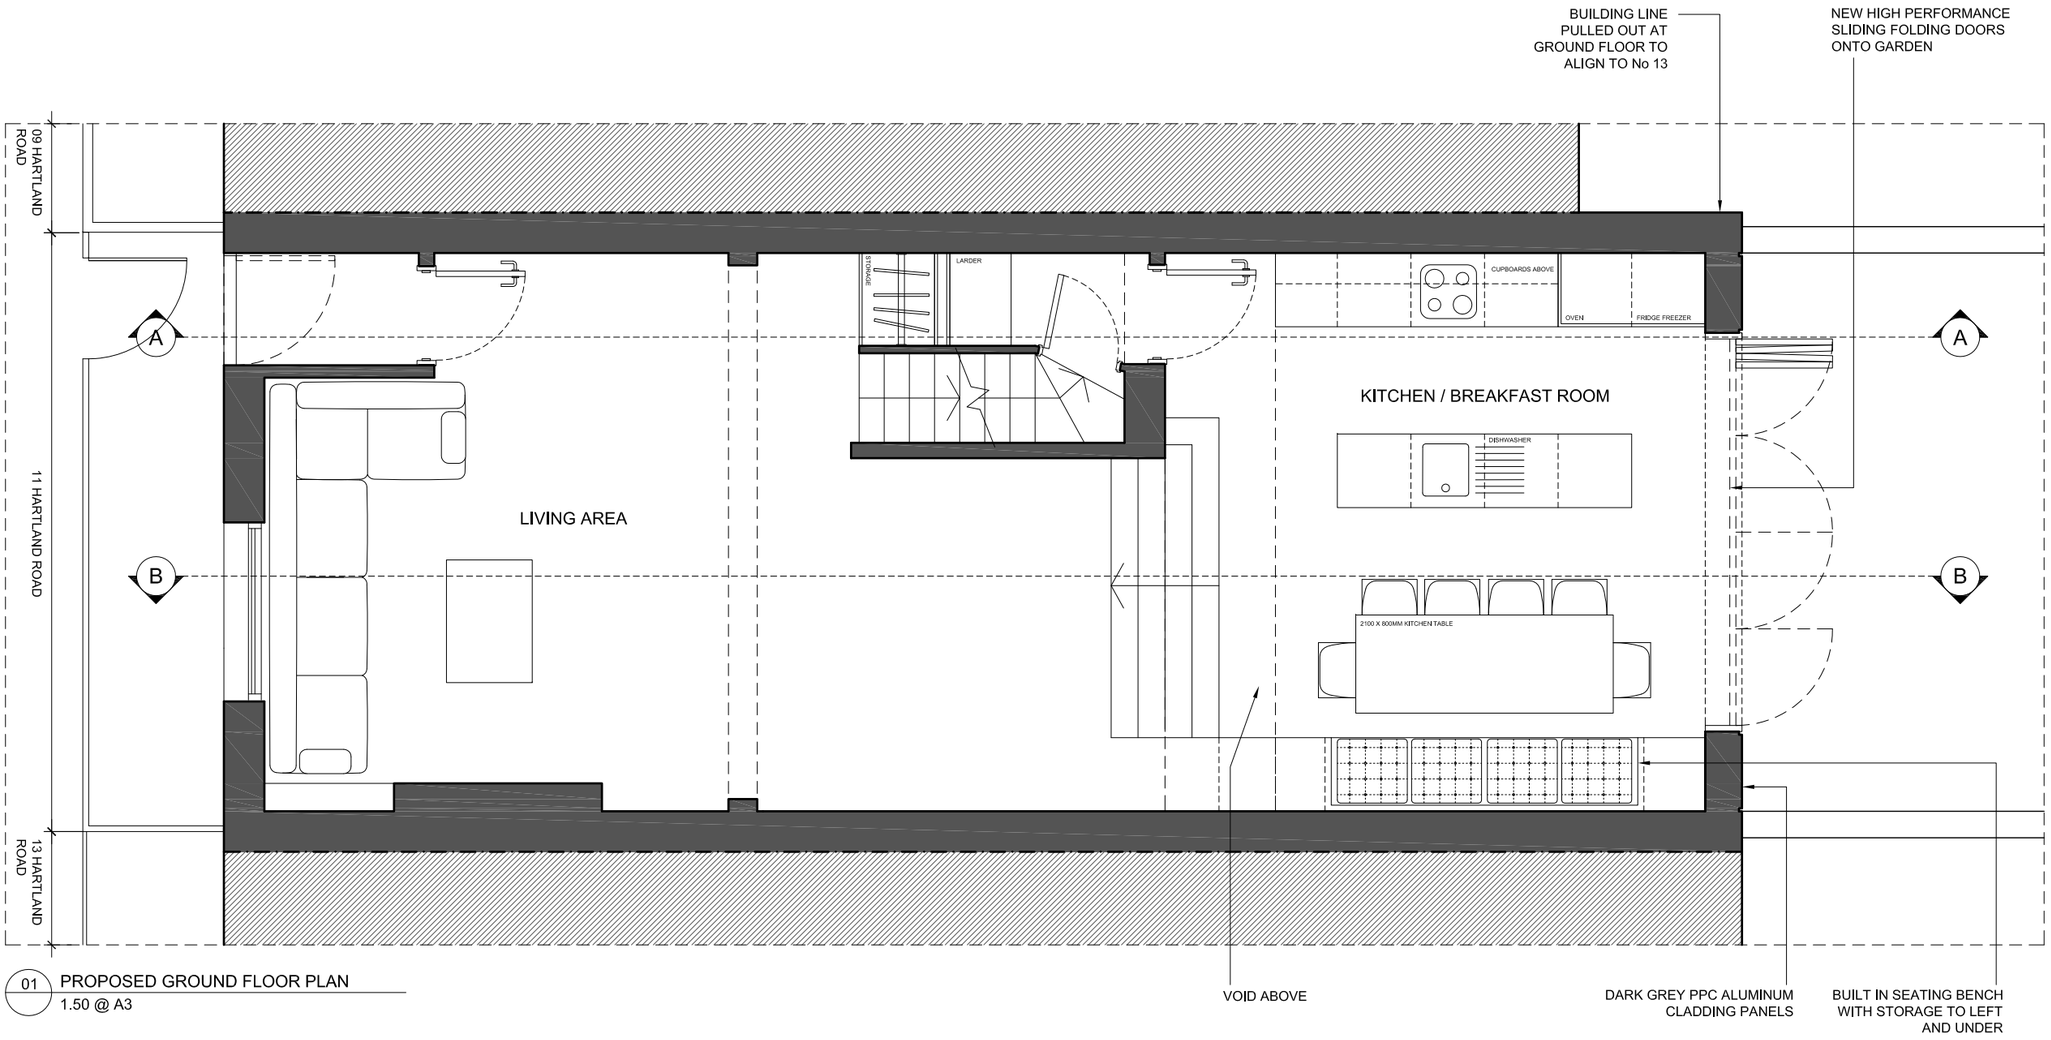

01 PROPOSED GROUND FLOOR PLAN
1.50 @ A3

DATE	REVISIONS
26.11.2014	P01 PLANNING ISSUE

0 0.5m 1m 2m

N

Do not scale from this drawing
All dimensions to be confirmed on site
Information contained within this drawing is the sole copyright of EMRYS Architects Ltd and is not to be reproduced without permission
EMRYS Architects are to be notified immediately of any discrepancies

EMRYS
CAP House | 9-12 Long Lane | London | EC1A 9HA
mail@emrysarchitects.com
www.emrysarchitects.com T : 020 7726 5060

JOB NO. 1417	CLIENT MR & MRS MONICO		
TITLE 11 HARTLAND ROAD LONDON NW1 8DB			
DWG PROPOSED PLANS GROUND FLOOR			
DRAWN GWJ	DATE 26.11.2014	SCALE @ A3 1/50	
CHECKED MB	STATUS PLANNING	REV P01	
DWG NO. 1417-0200-AP-002			