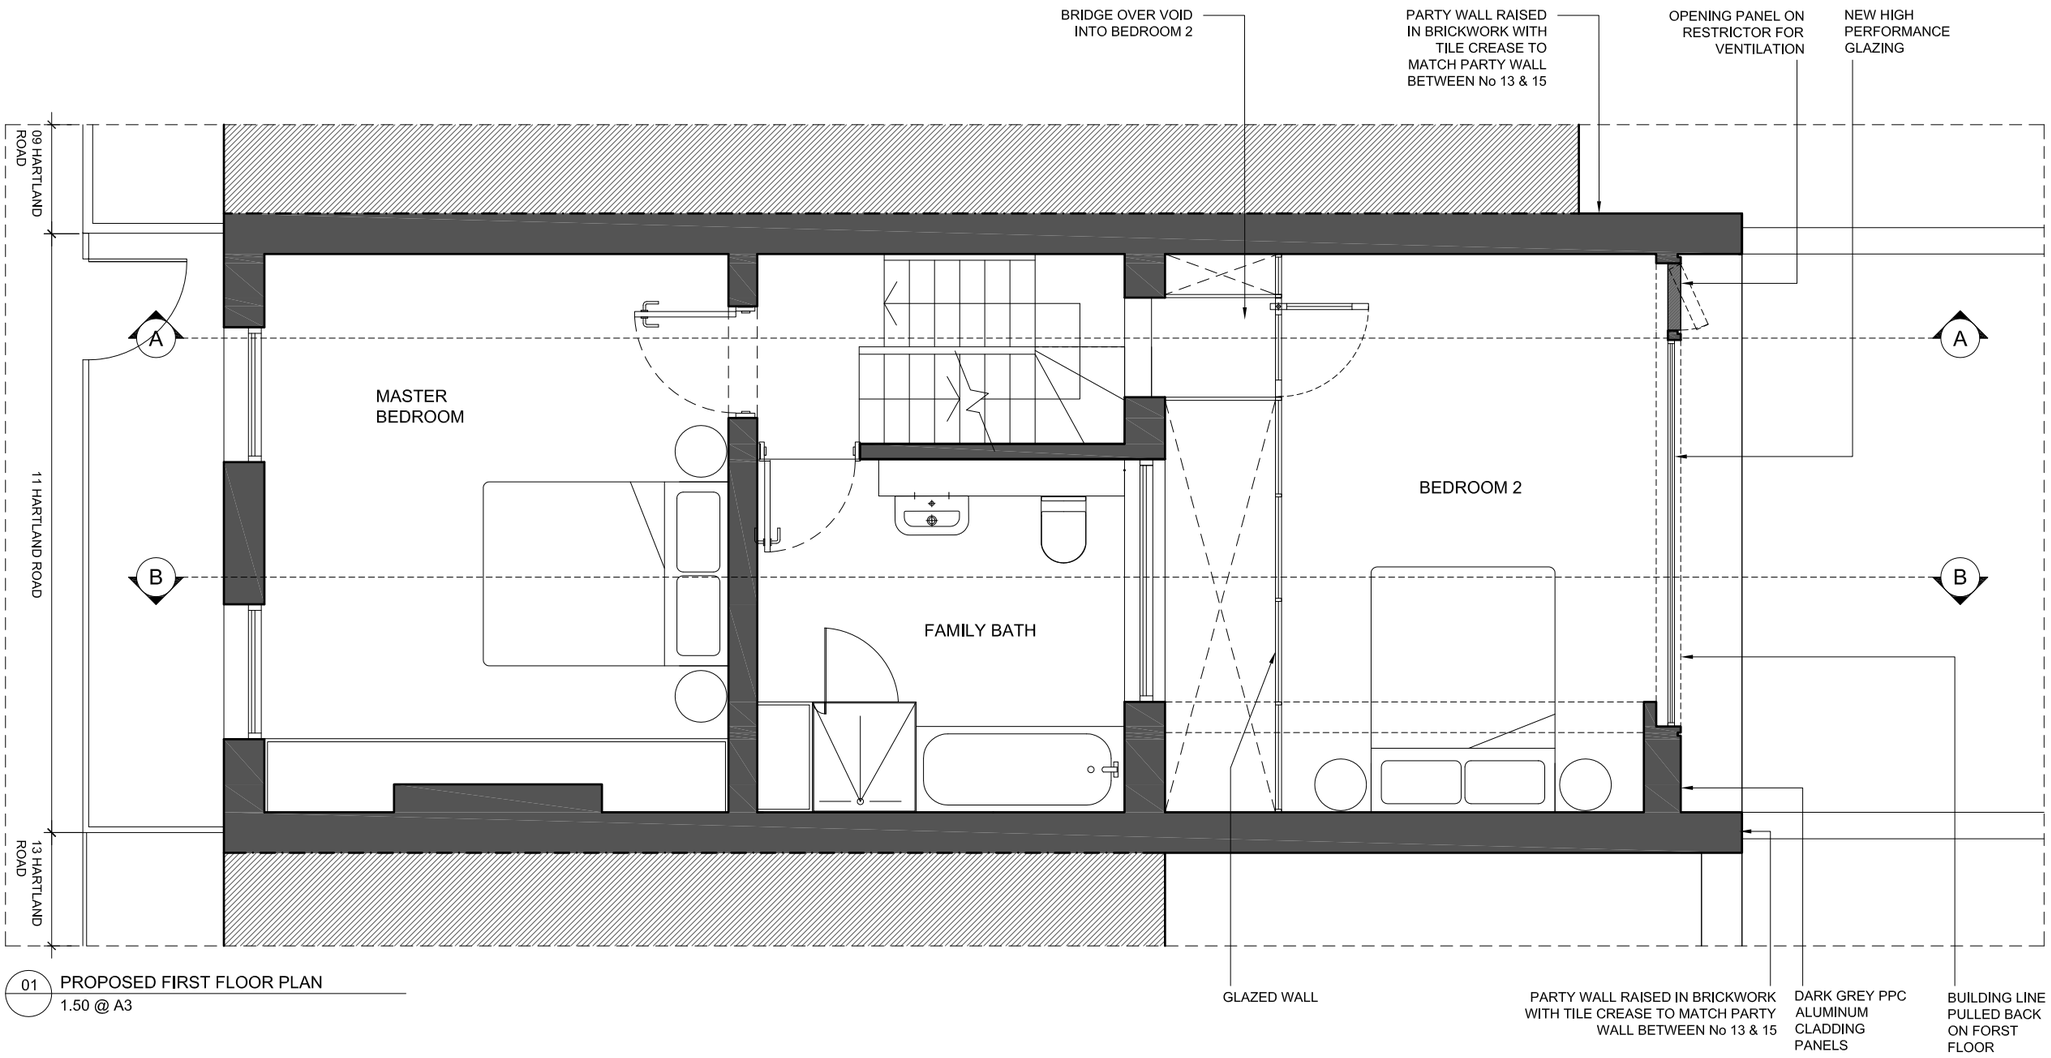

01 PROPOSED FIRST FLOOR PLAN
1.50 @ A3

DATE	REVISIONS
26.11.2014	P01 PLANNING ISSUE

0 0.5m 1m 2m

Do not scale from this drawing
All dimensions to be confirmed on site
Information contained within this drawing is the sole copyright of EMRYS Architects Ltd and is not to be reproduced without permission
EMRYS Architects are to be notified immediately of any discrepancies

EMRYS
CAP House | 9-12 Long Lane | London | EC1A 9HA
mail@emrysarchitects.com
www.emrysarchitects.com T : 020 7726 5060

JOB NO. 1417
CLIENT MR & MRS MONICO
TITLE 11 HARTLAND ROAD
LONDON NW1 8DB
DWG PROPOSED PLANS
FIRST FLOOR
DRAWN GWJ
DATE 26.11.2014
SCALE @ A3 1/50
CHECKED MB
STATUS PLANNING
REV P01
DWG NO. 1417-0200-AP-003