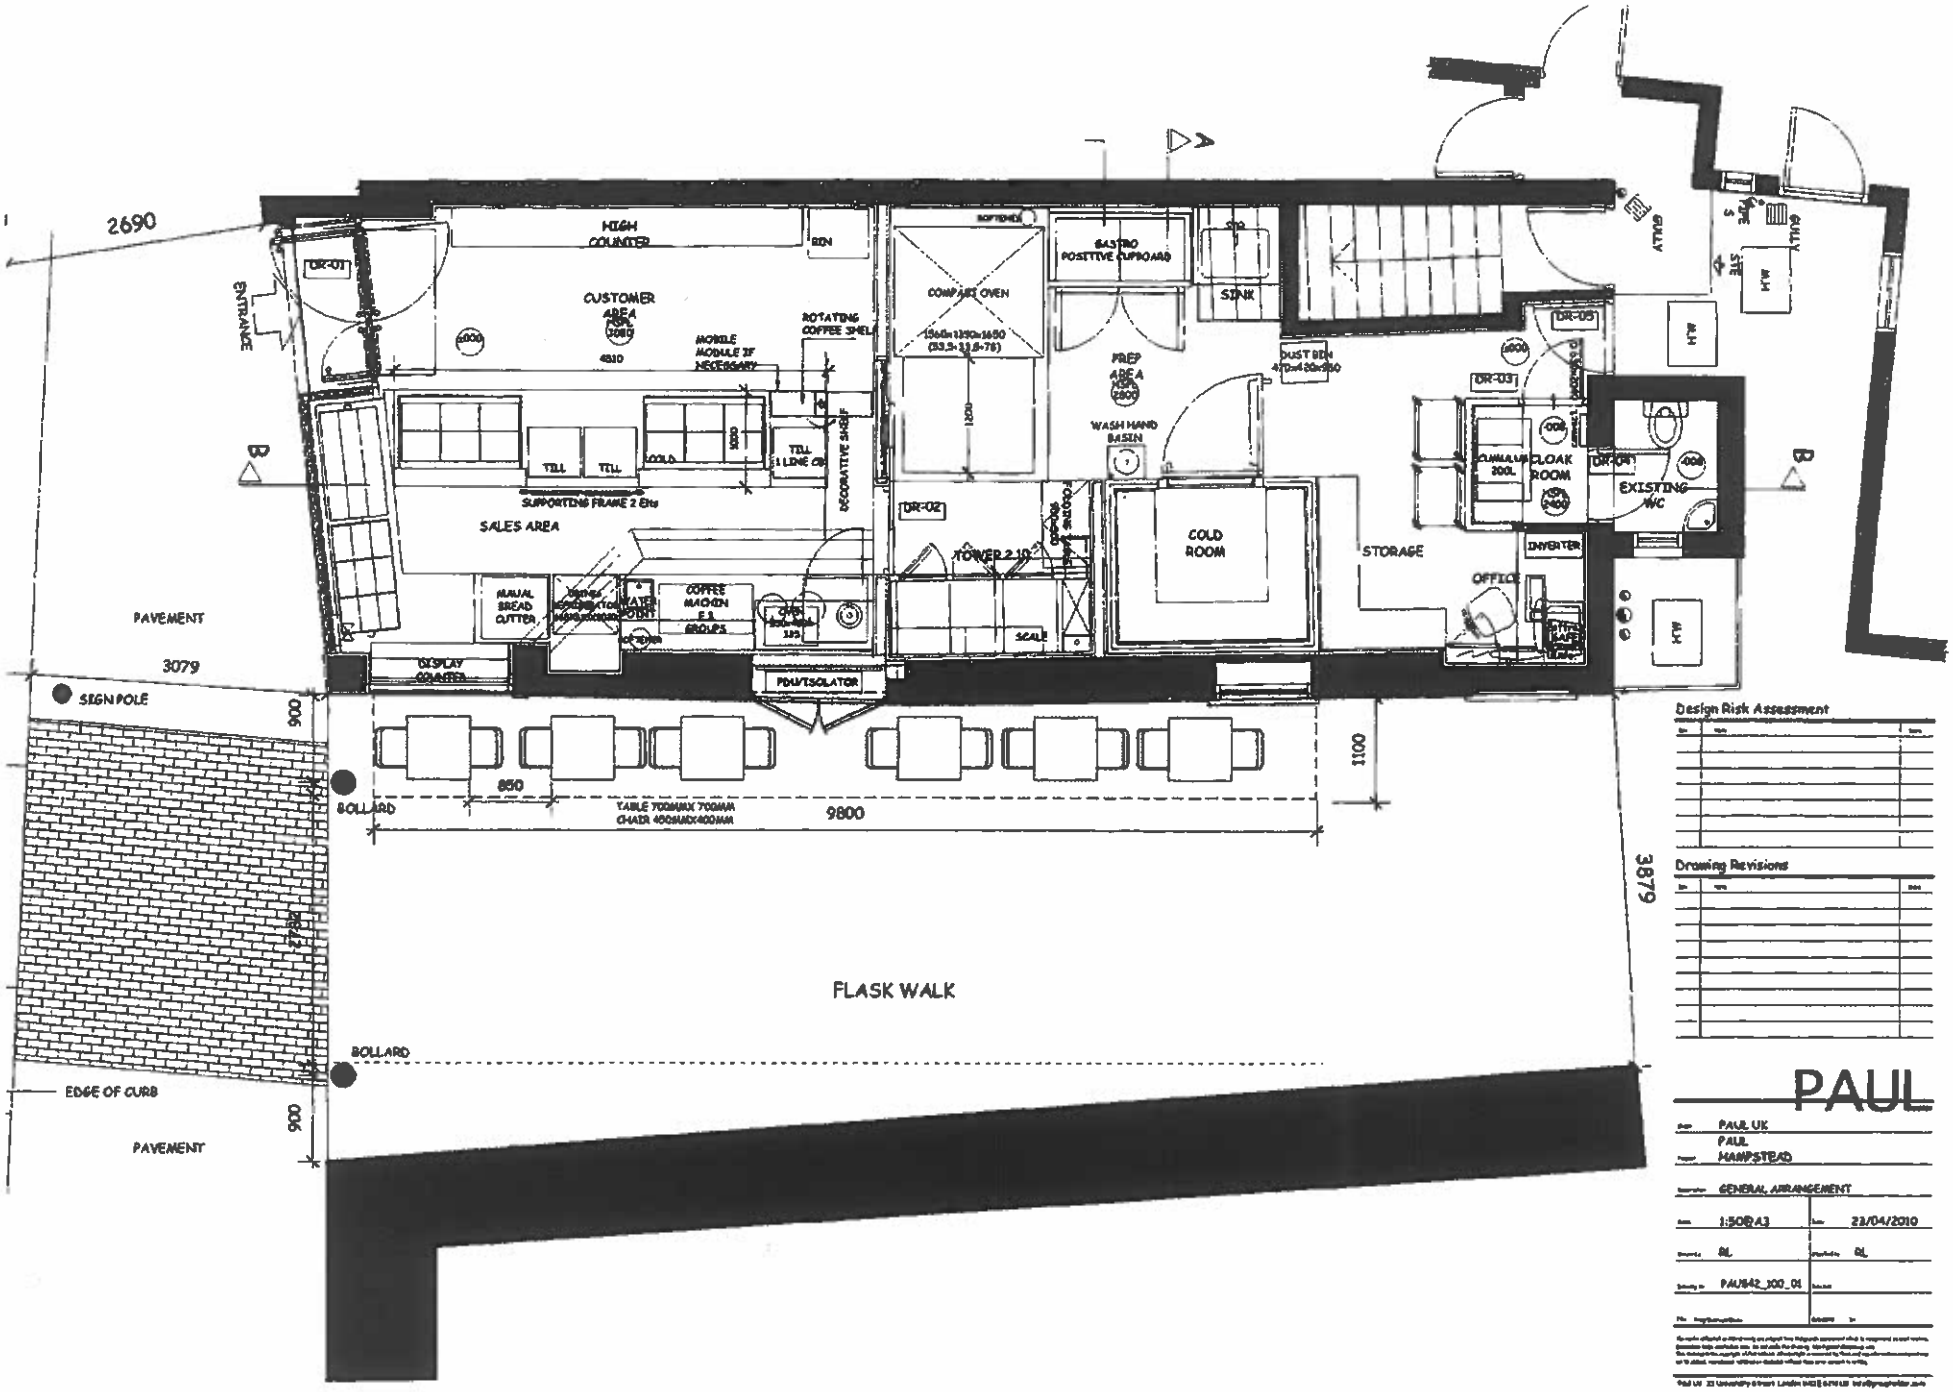
2690
ENTRANCE
DR-01
HIGH COUNTER
CUSTOMER AREA
4810
MOBILE MODULE IF NECESSARY
ROTATING COFFEE SHELF
COMPACT OVEN
GASTRO POSITIVE CUPBOARD
SINK
PREP AREA
WASH HAND BASIN
DUST BIN
DR-05
DR-03
DR-04
CUMULUS 200L
CLOAK ROOM
EXISTING WC
GULLY
M.H
TILL
COLD
SUPPORTING FRAME 2 Elts
SALES AREA
DECORATIVE SHELF
DR-02
TOWER 2.10
COLD ROOM
STORAGE
INVERTER
OFFICE
MANUAL BREAD CUTTER
COFFEE MACHIN E 3 GROUPS
SCALE
DISPLAY COUNTER
PDU/ISOLATOR
PAVEMENT
3079
SIGN POLE
900
BOLLARD
850
TABLE 700MMX 700MM
CHAIR 450MMX400MM
9800
1100
3879
FLASK WALK
BOLLARD
EDGE OF CURB
900
PAVEMENT
Design Risk Assessment
Drawing Revisions
PAUL
PAUL UK
PAUL HAMPSTEAD
GENERAL ARRANGEMENT
1:50@A3
23/04/2010
RL
RL
PAU842_100_01