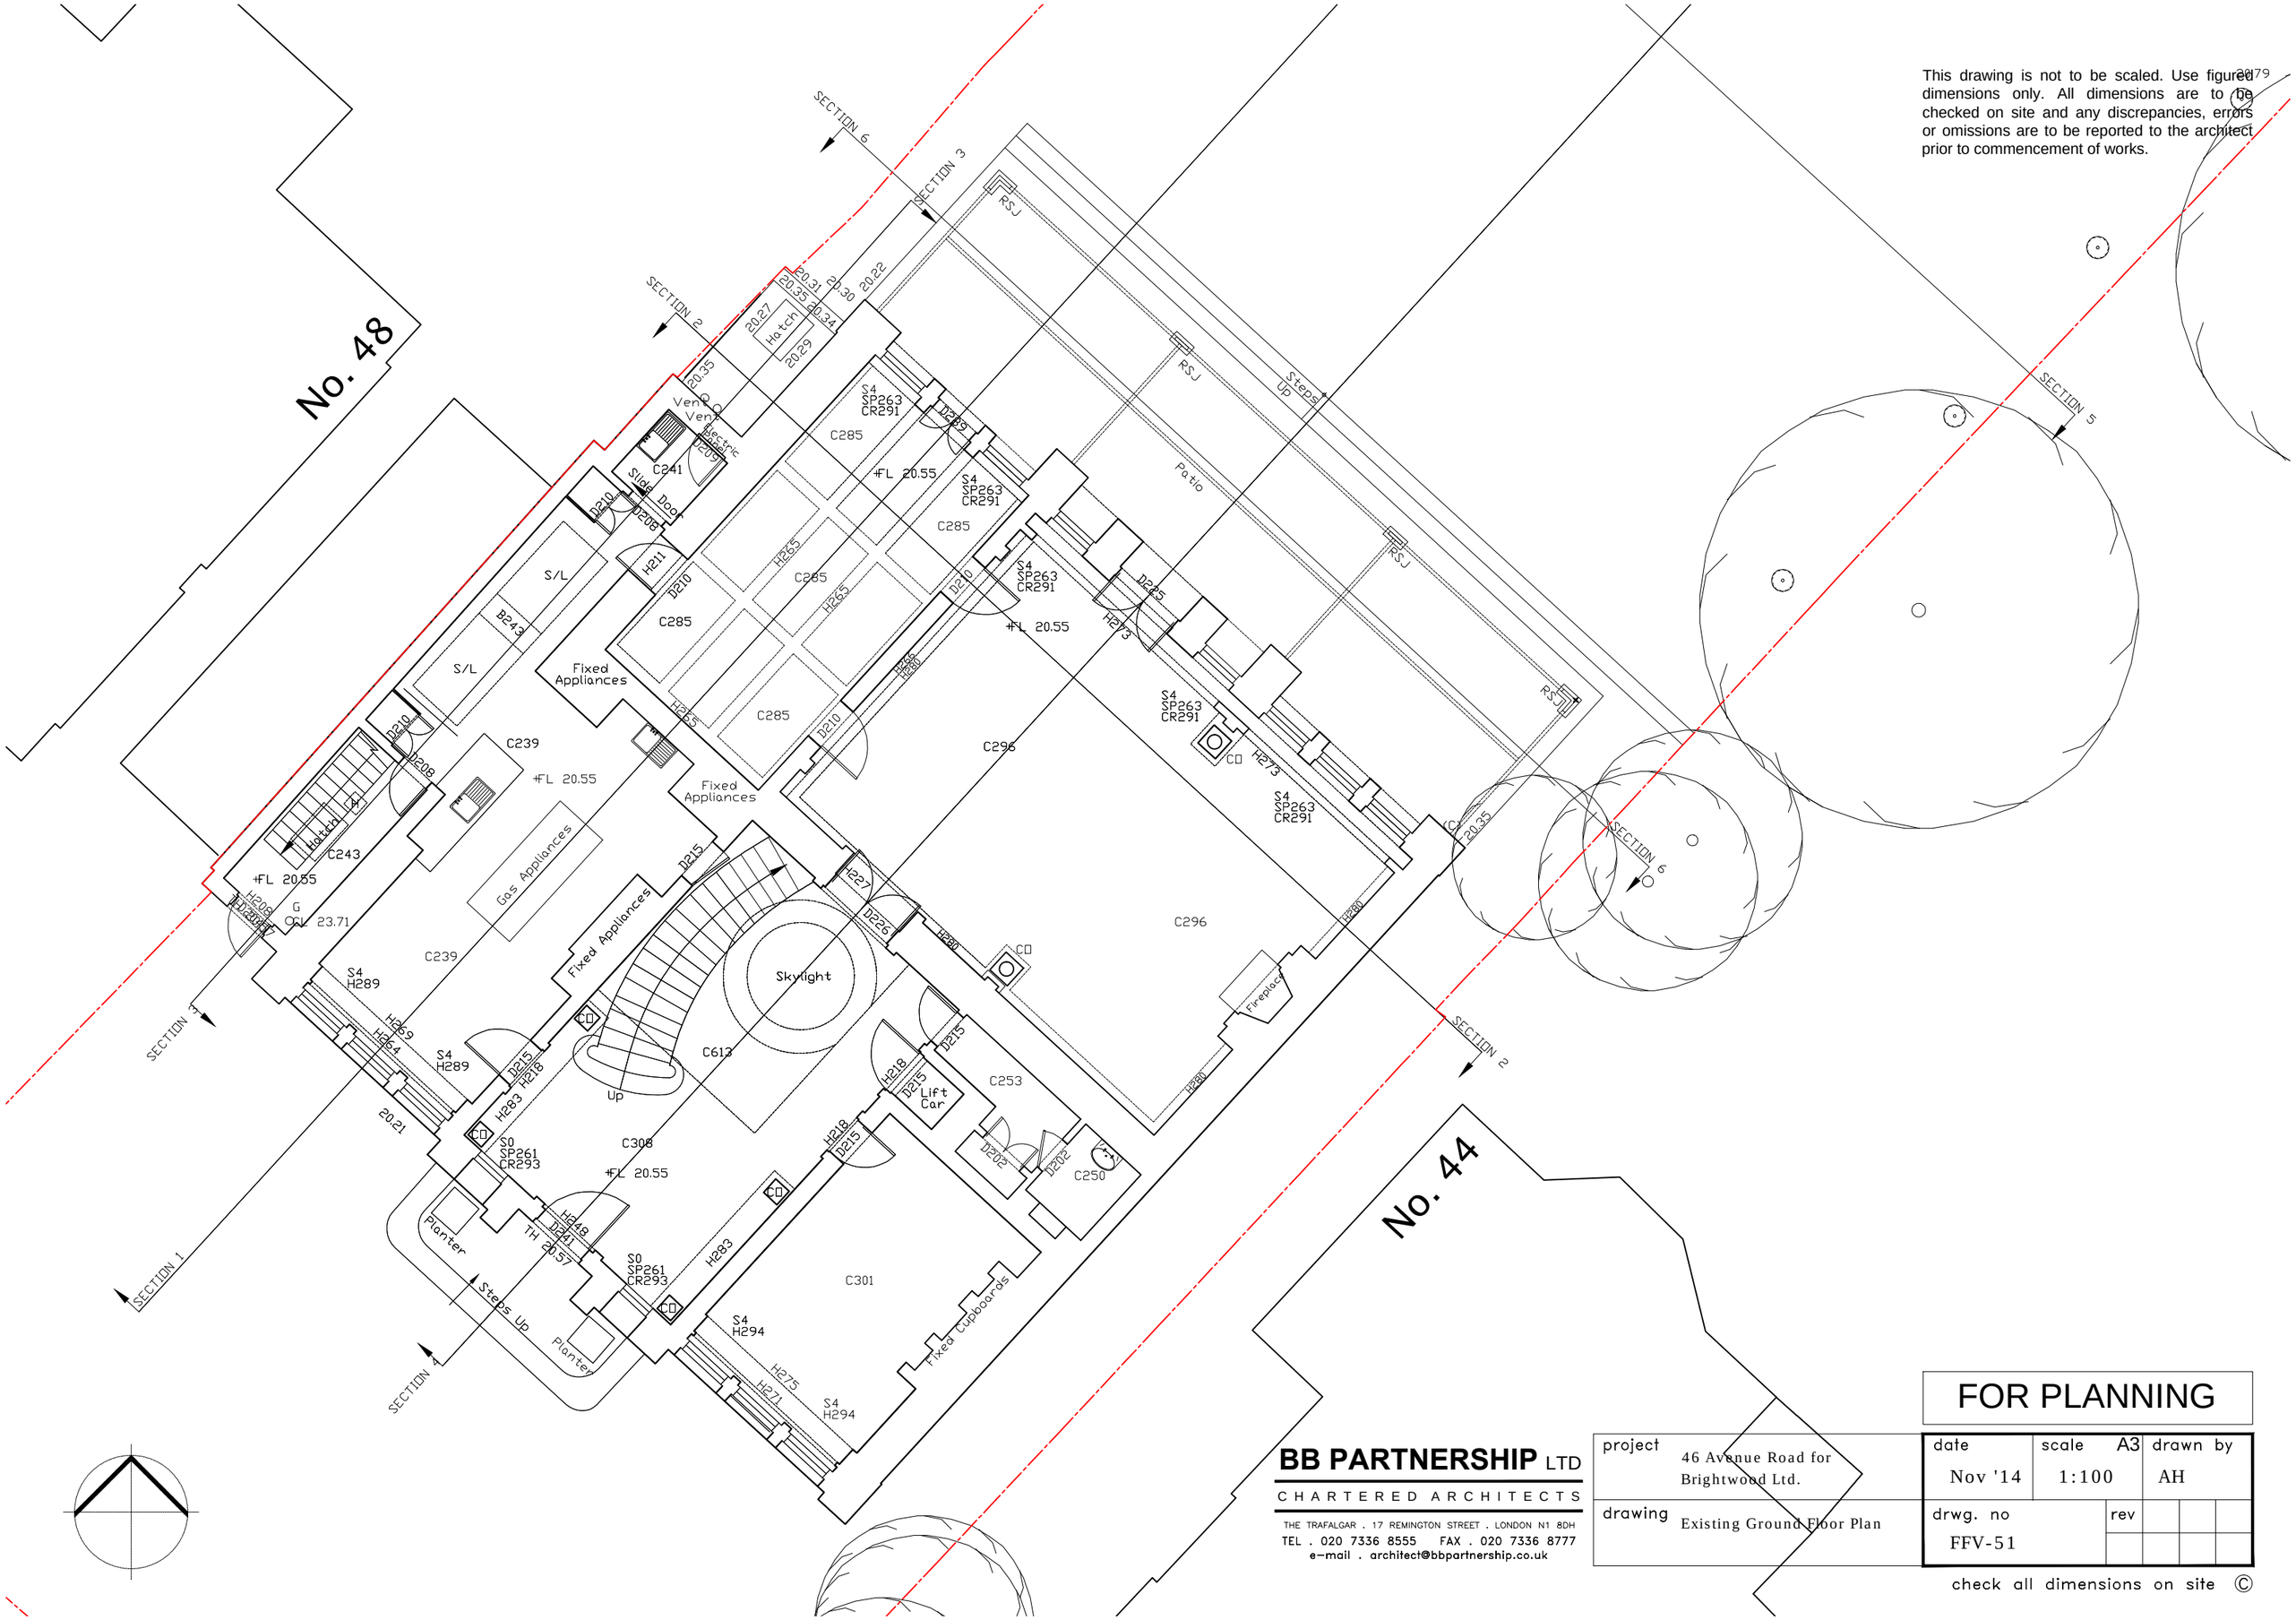


This drawing is not to be scaled. Use figured dimensions only. All dimensions are to be checked on site and any discrepancies, errors or omissions are to be reported to the architect prior to commencement of works.

# FOR PLANNING

**BB PARTNERSHIP** LTD
CHARTERED ARCHITECTS
THE TRAFALGAR . 17 REMINGTON STREET . LONDON N1 8DH
TEL . 020 7336 8555 FAX . 020 7336 8777
e-mail . architect@bbpartnership.co.uk

| | | | | |
|---|---|---|---|---|
| project | 46 Avenue Road for Brightwood Ltd. | date Nov '14 | scale A3 1:100 | drawn by AH |
| drawing | Existing Ground Floor Plan | drwg. no FFV-51 | rev | |

check all dimensions on site ©