# 11 POND STREET NW3

1:50 @ A2

THIS DRAWING IS TO BE READ IN CONJUNCTION WITH ALL OTHER PLANNING & LISTED BUILDING APPLICATION DRAWINGS & DOCUMENTATION, AND IS TO BE USED FOR PLANNING & LISTED BUILDING APPLICATION PURPOSES ONLY




SECTION A-A EXISTING

demolition areas

new construction

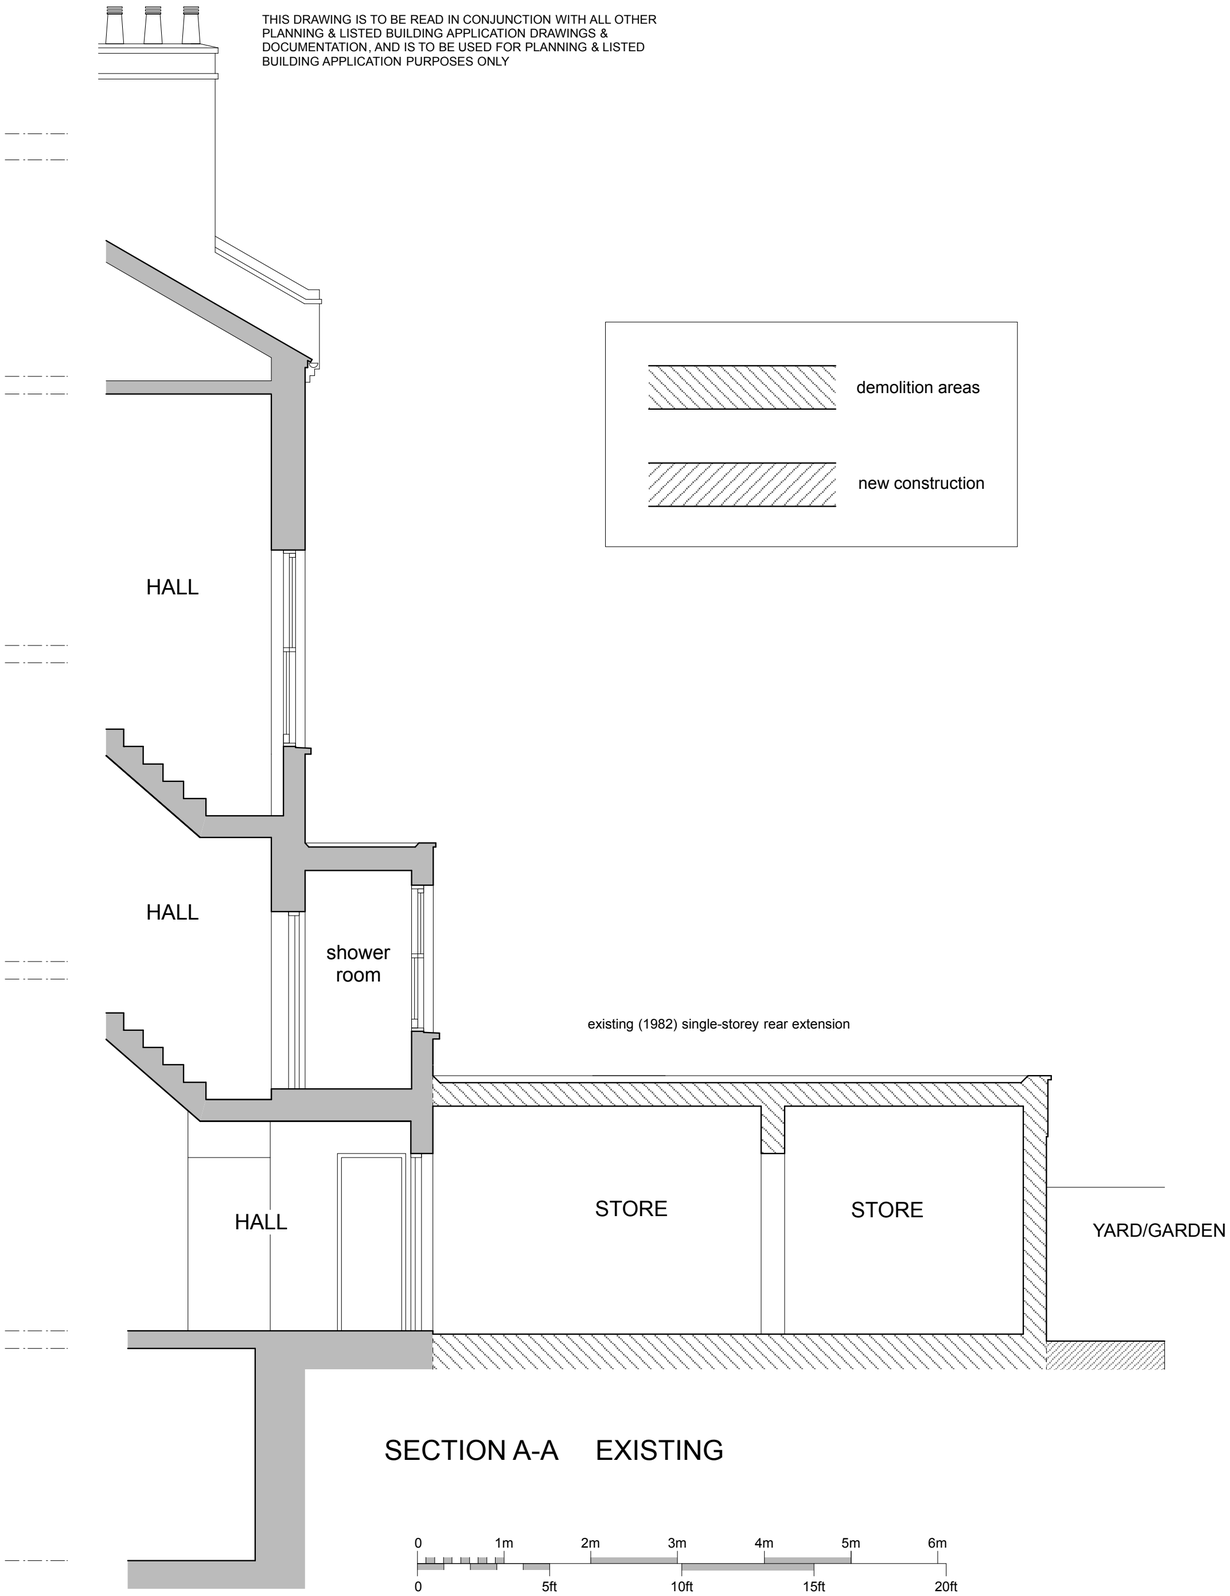


SECTION A-A PROPOSED


Brod Wight
ARCHITECTS
TEL 020 7722 0810 FAX 020 7722 0939 E MAIL office@brodwight.co.uk WEB www.brodwight.co.uk
75 Haverstock Hill London NW3 4SL


11 POND STREET - LONDON NW3

LONG SECTION - EXISTING & PROPOSED **1039-AP1-09**

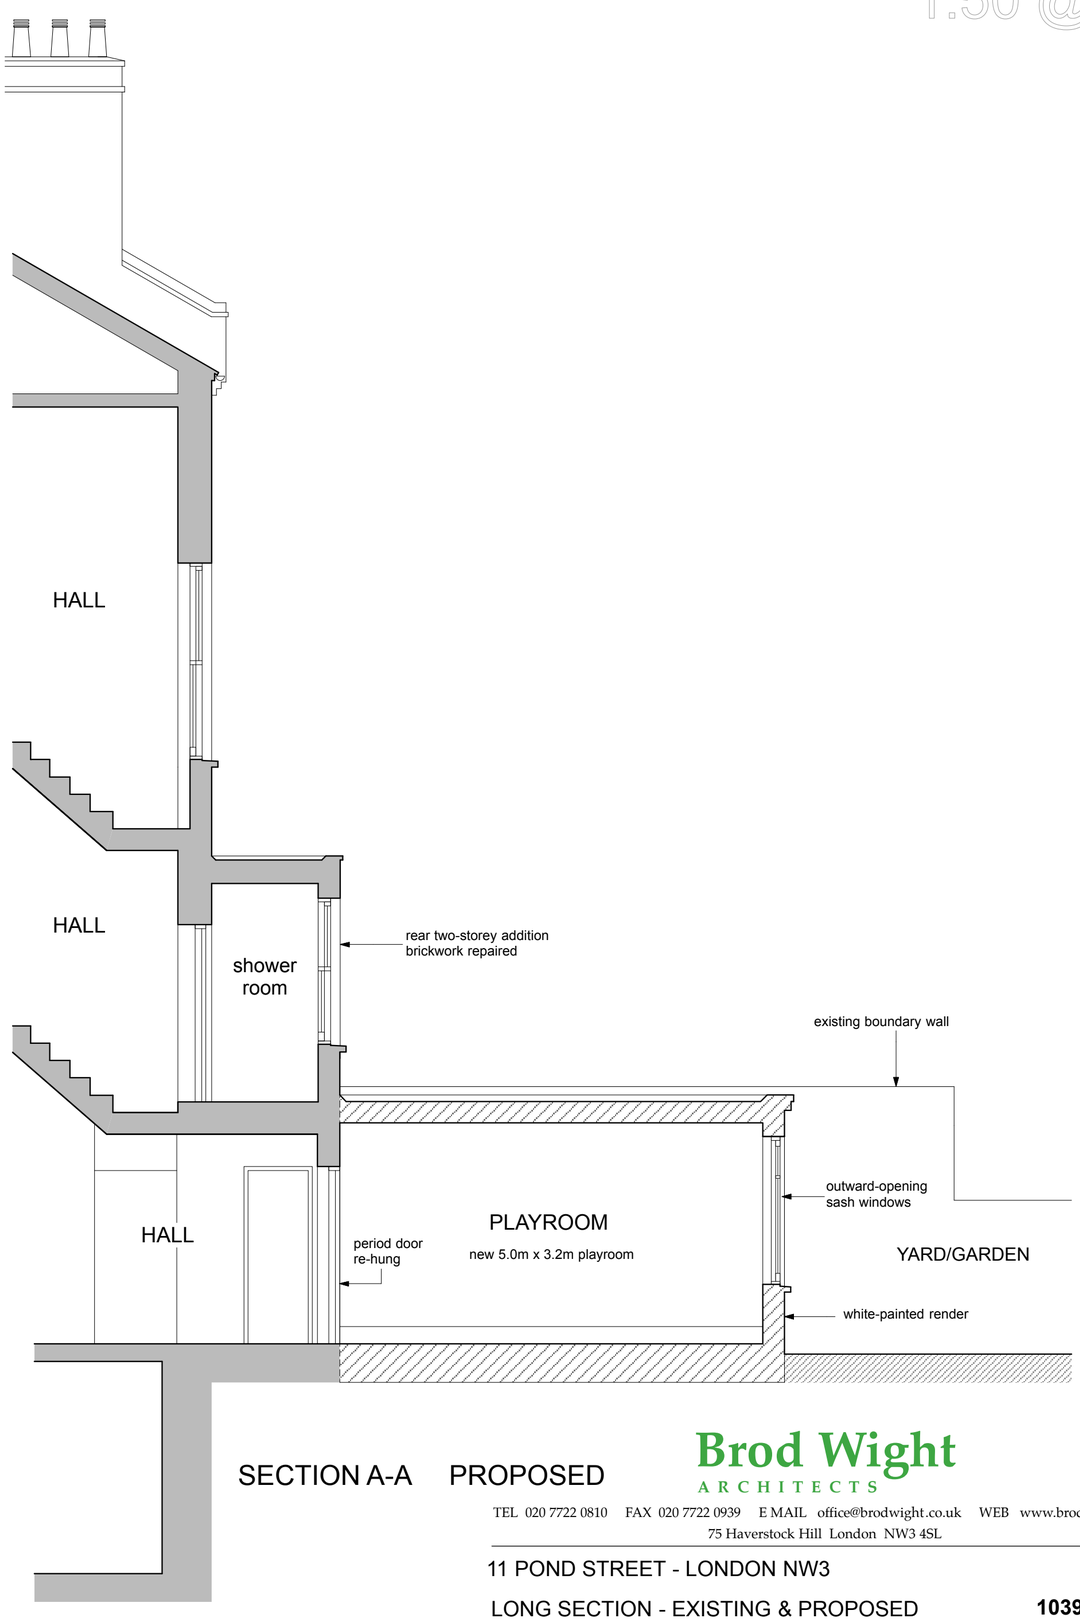Date November 2014 Scale 1:50@A2 This drawing is copyright Revisions