NOTES:
1. FOR GENERAL NOTES REFER TO DRAWING 219 – A01.

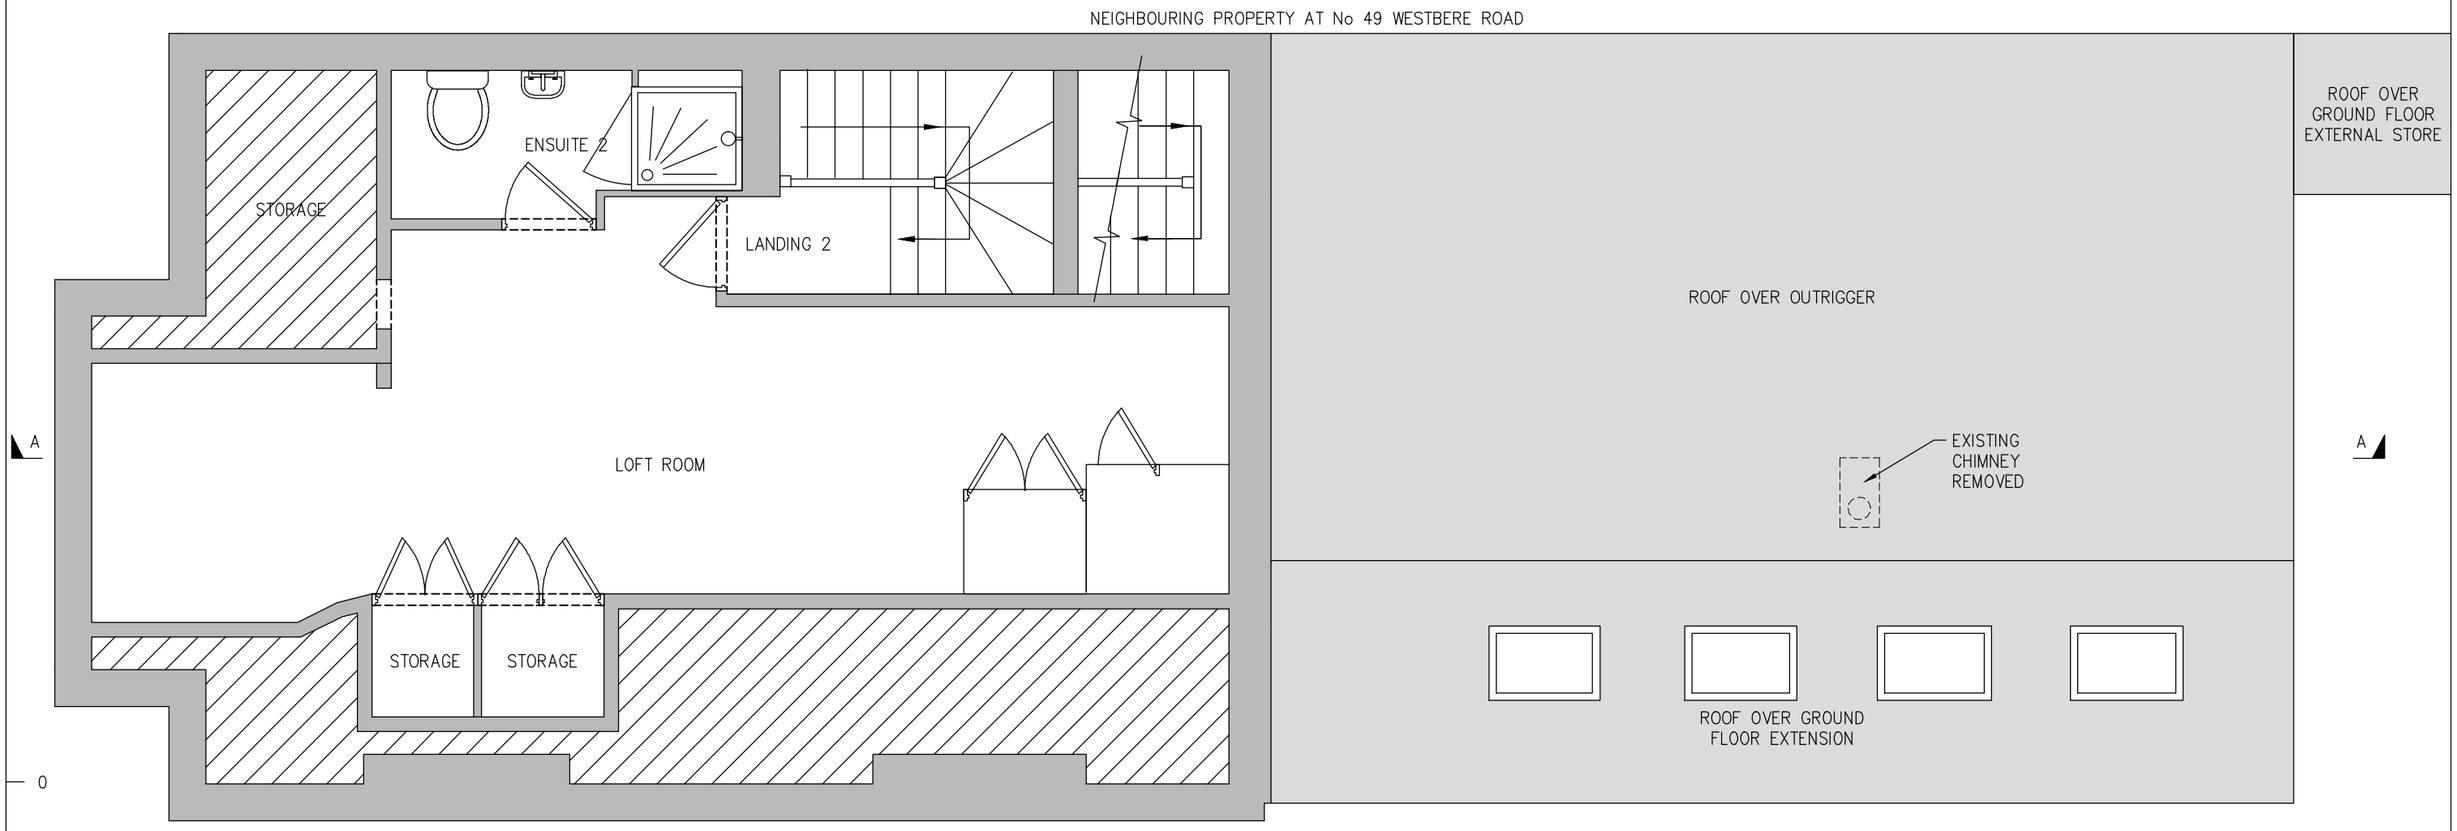

PROPOSED SECOND FLOOR PLAN

SCALE 1:50

SCALE WITH CAUTION. USE BOTH SCALE BARS TO CHECK FOR REDUCTION OR DISTORTION

0 10 20 30 40 50 60 70 80 90 100mm

0 10 20 30 40 50 60 70 80 90 100 mm

P0 – PERMITTED DEVELOPMENT – 02.11.14

JOB TITLE ALTERATIONS AT 51 WESTBERE ROAD CRICKLEWOOD LONDON NW2 3SP	
DRAWING TITLE PROPOSED SECOND FLOOR PLAN	
CLIENT MR ROBERT JUSINSKI	
DRAWN BY: SPS	DATE NOV 2014
CHECKED RJ	DATE NOV 2014
JOB NUMBER 219	SCALE @ A3 1:50
DRAWING NUMBER 219 – A14	
REVISION C0	