Copyright: All rights reserved. This drawing must not be reproduced without permission.
This drawing must not be scaled
Dimensions are in millimetres unless otherwise specified.

no	description	date	by	checked
--	--	--	--	--

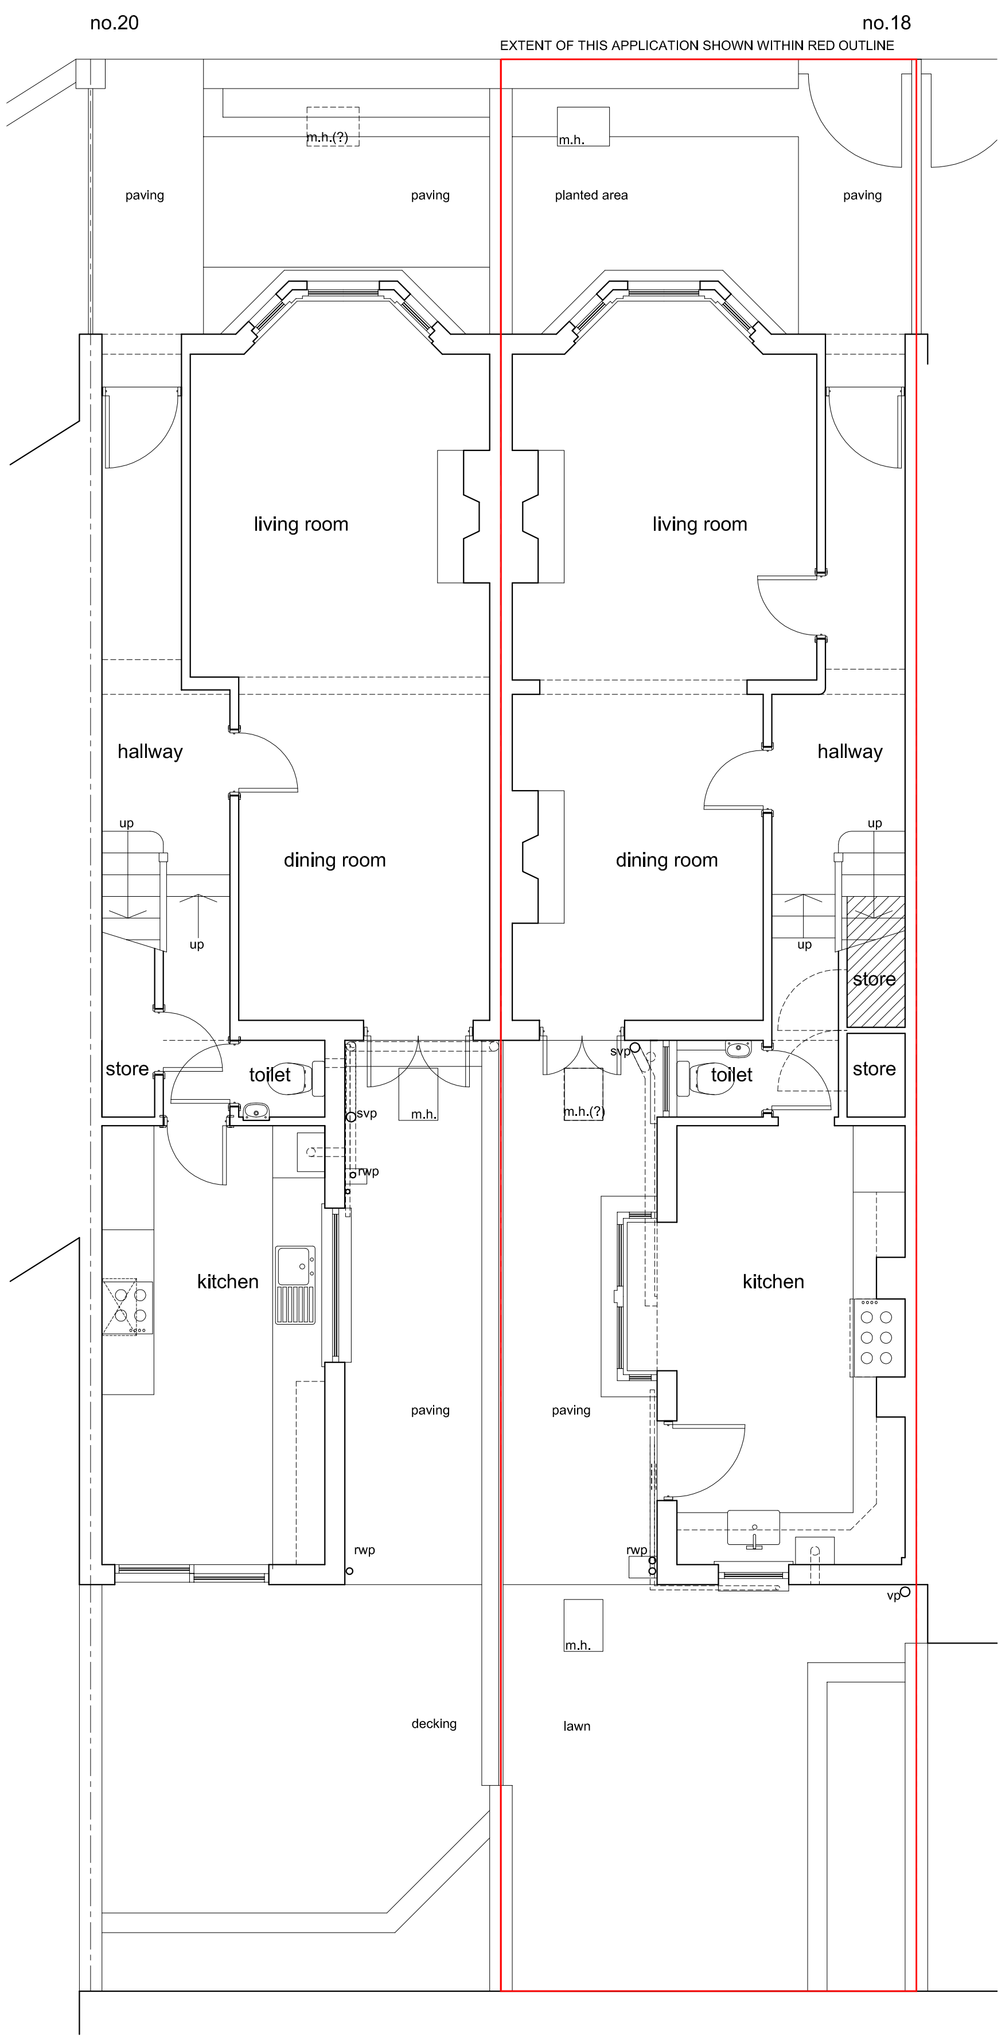

EXISTING GROUND FLOOR PLAN

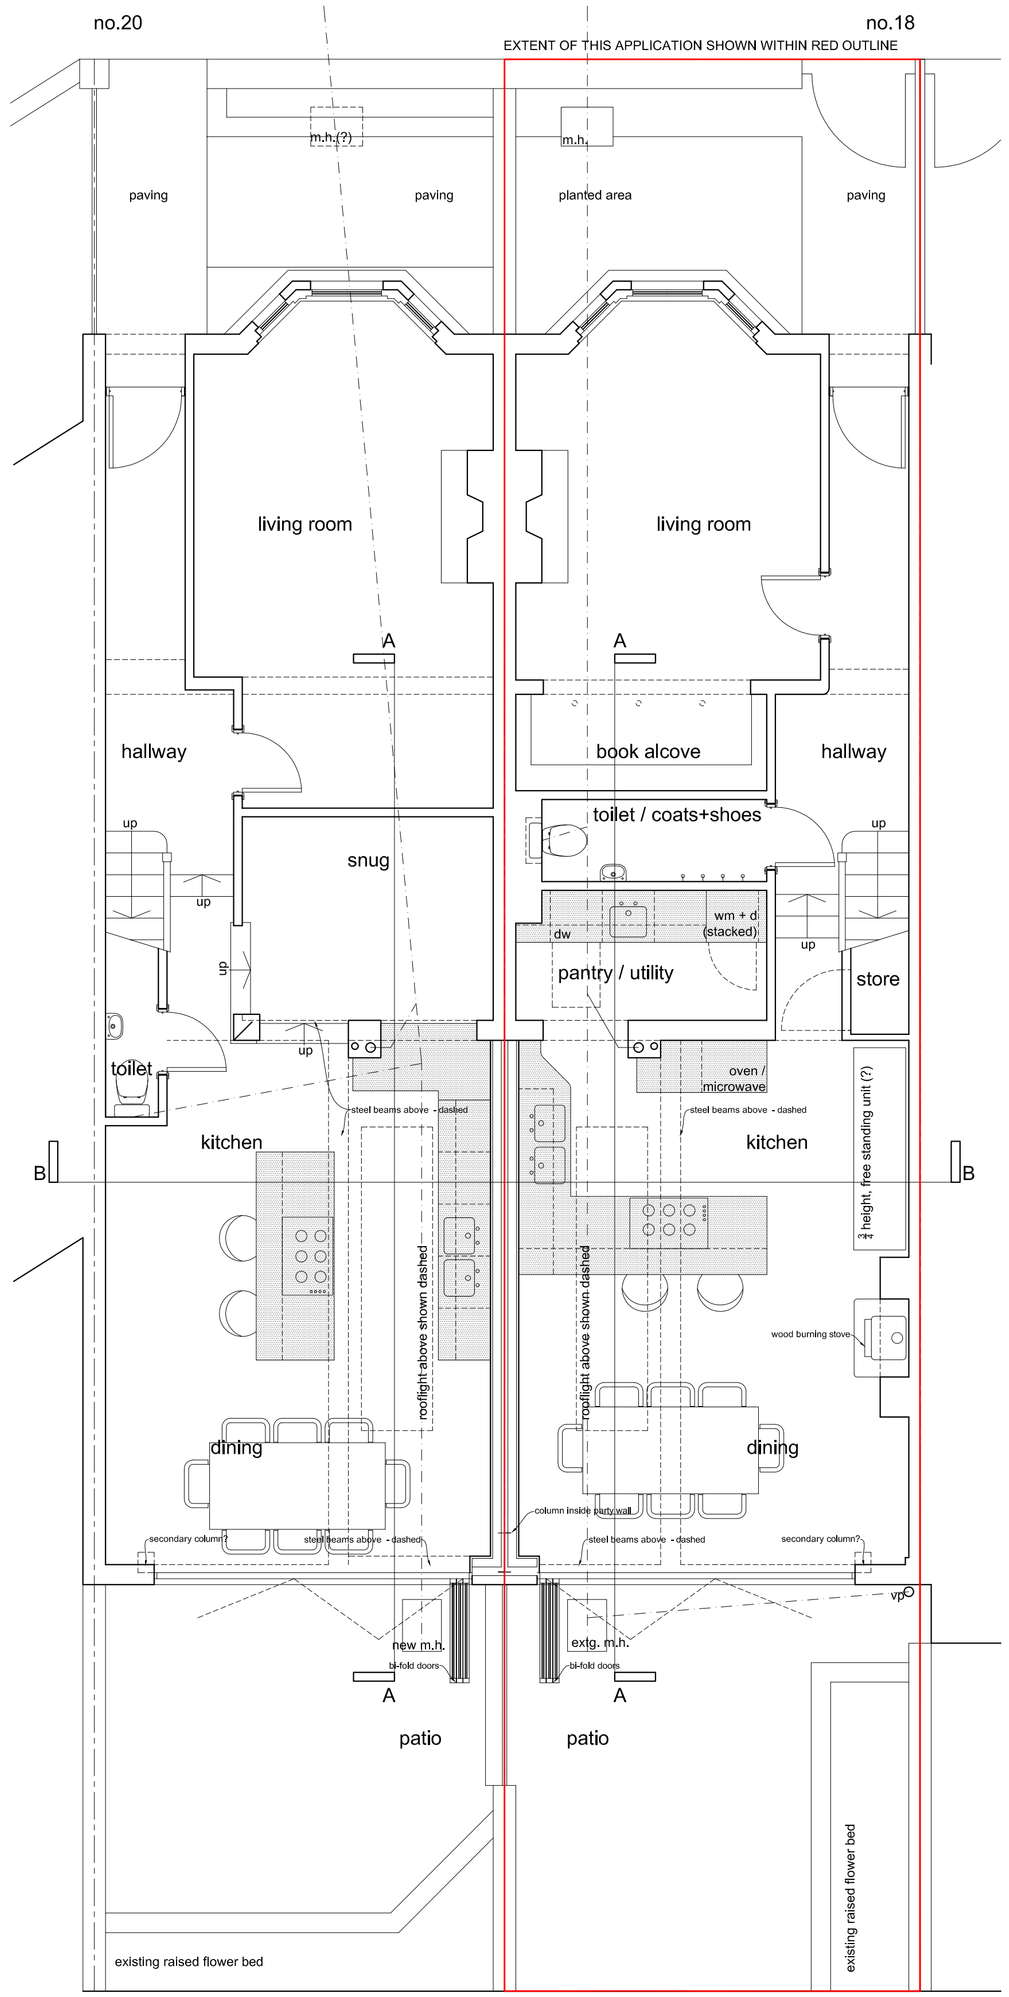

PROPOSED GROUND FLOOR PLAN

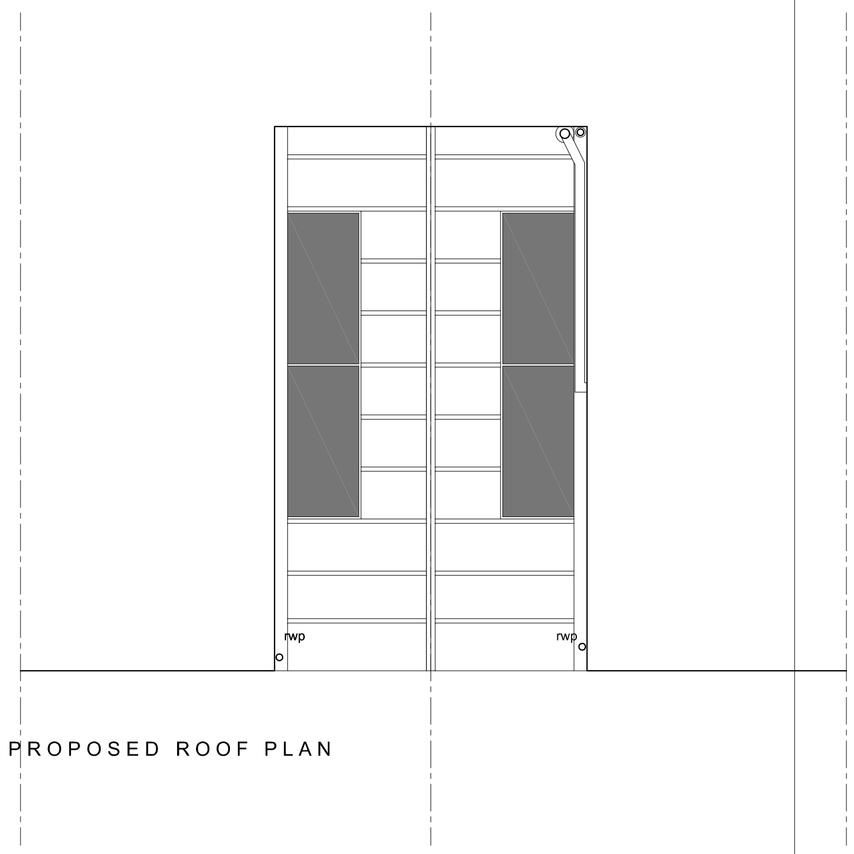

PROPOSED ROOF PLAN

Drawing Status
PLANNING APPLICATION

Space
architecture and design limited
The Studio
Lake House
Blackmoorfoot Road
Huddersfield
HD7 5TR
t: 01484 841423
f: 01484 847757
e: md@spacearchitecture.net
w: www.spacearchitecture.net

Client
Mr and Mrs Coventry

Project
Rear Single Storey Extension
18 Ravenshaw Street
West Hampstead, London
NW6 1NN

Drawing Title
Existing and Proposed
Plans

COPYRIGHT ©

Scale @ A1	Scale @ A3	Date	Drawn	Checked	Drawing Number	Revision
1:50	1:100	17.10.14	MJD	mjd	14.034(2-)1.001	