EDML LONDON ROOF TOP AND ANTENNA DEPLOYMENT

VER 002 - DRAFT

NOT TO SCALE

By Neil Neusten/ CP 14-12-06

Existing Dish positions on 1 Stephen Street roof.

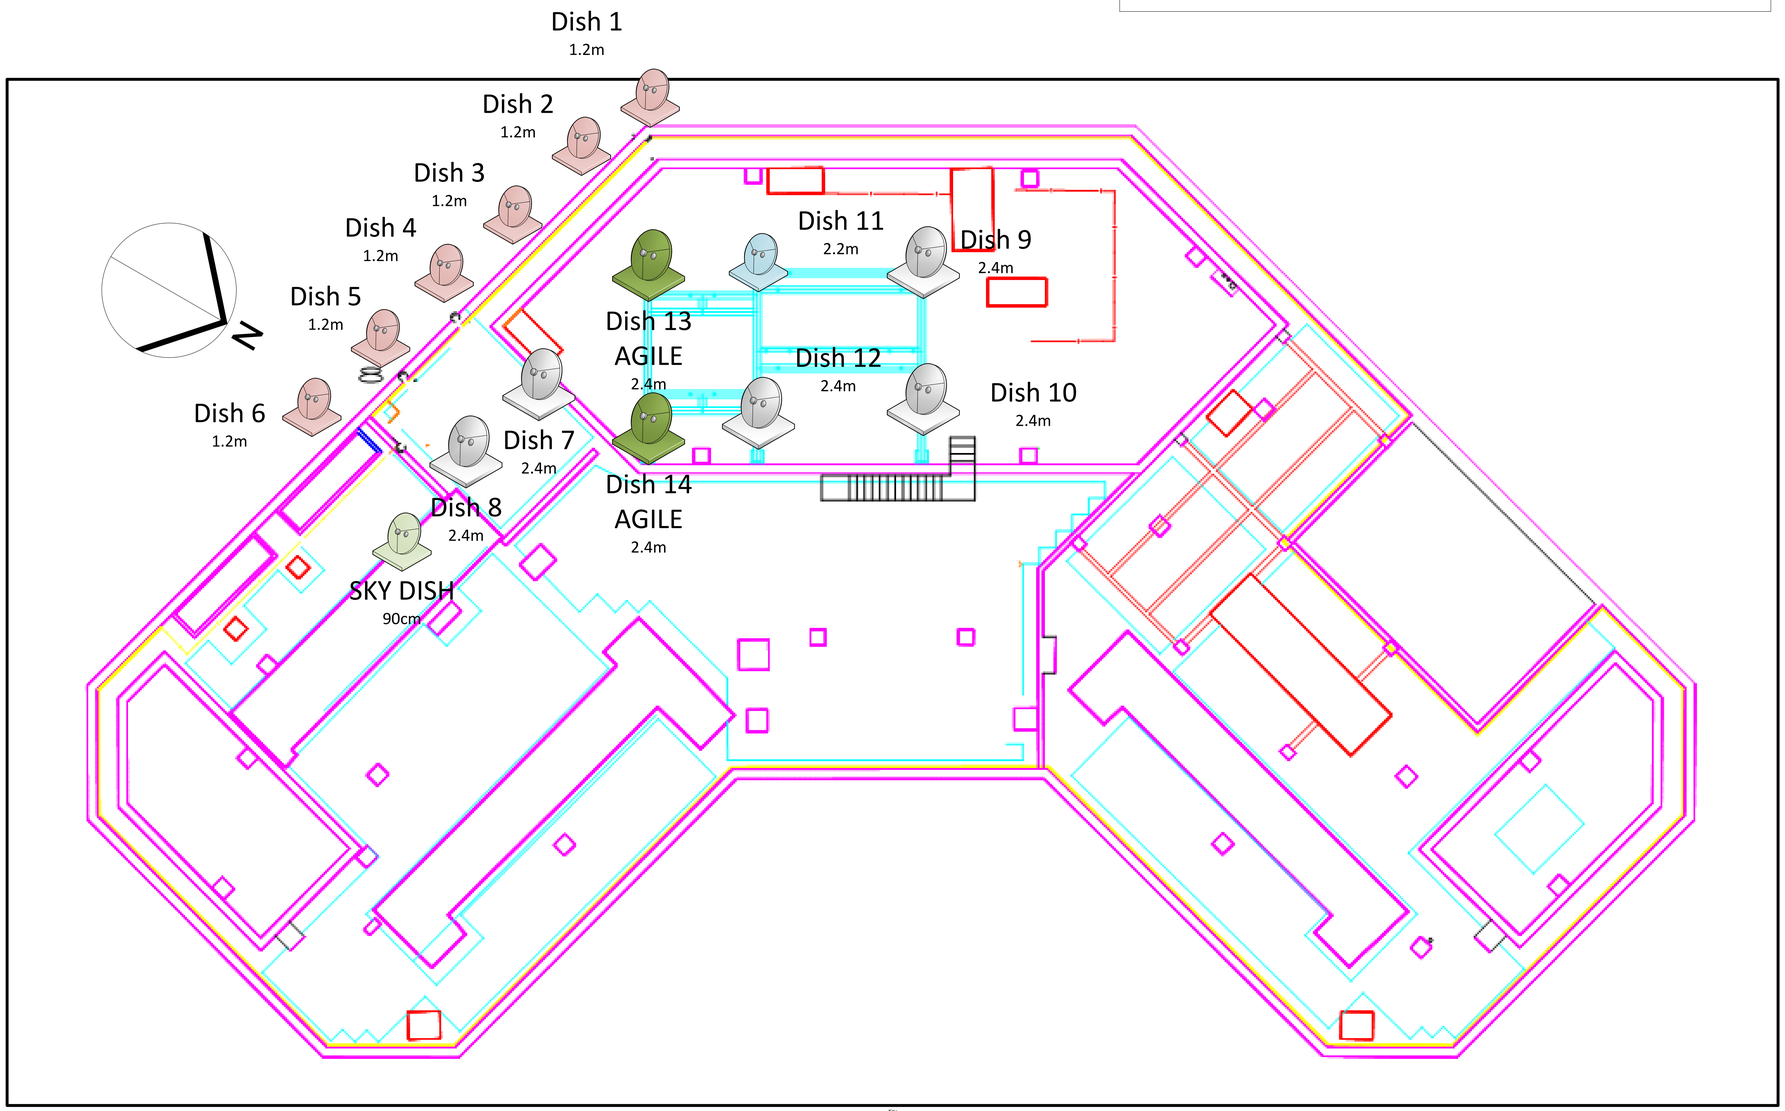

KEY

90CM TVRO

1.2m TVRO

2.2m TVRO

2.4M TVRO

2.4m
AGILE TVRO