(Goldhurst Terrace)

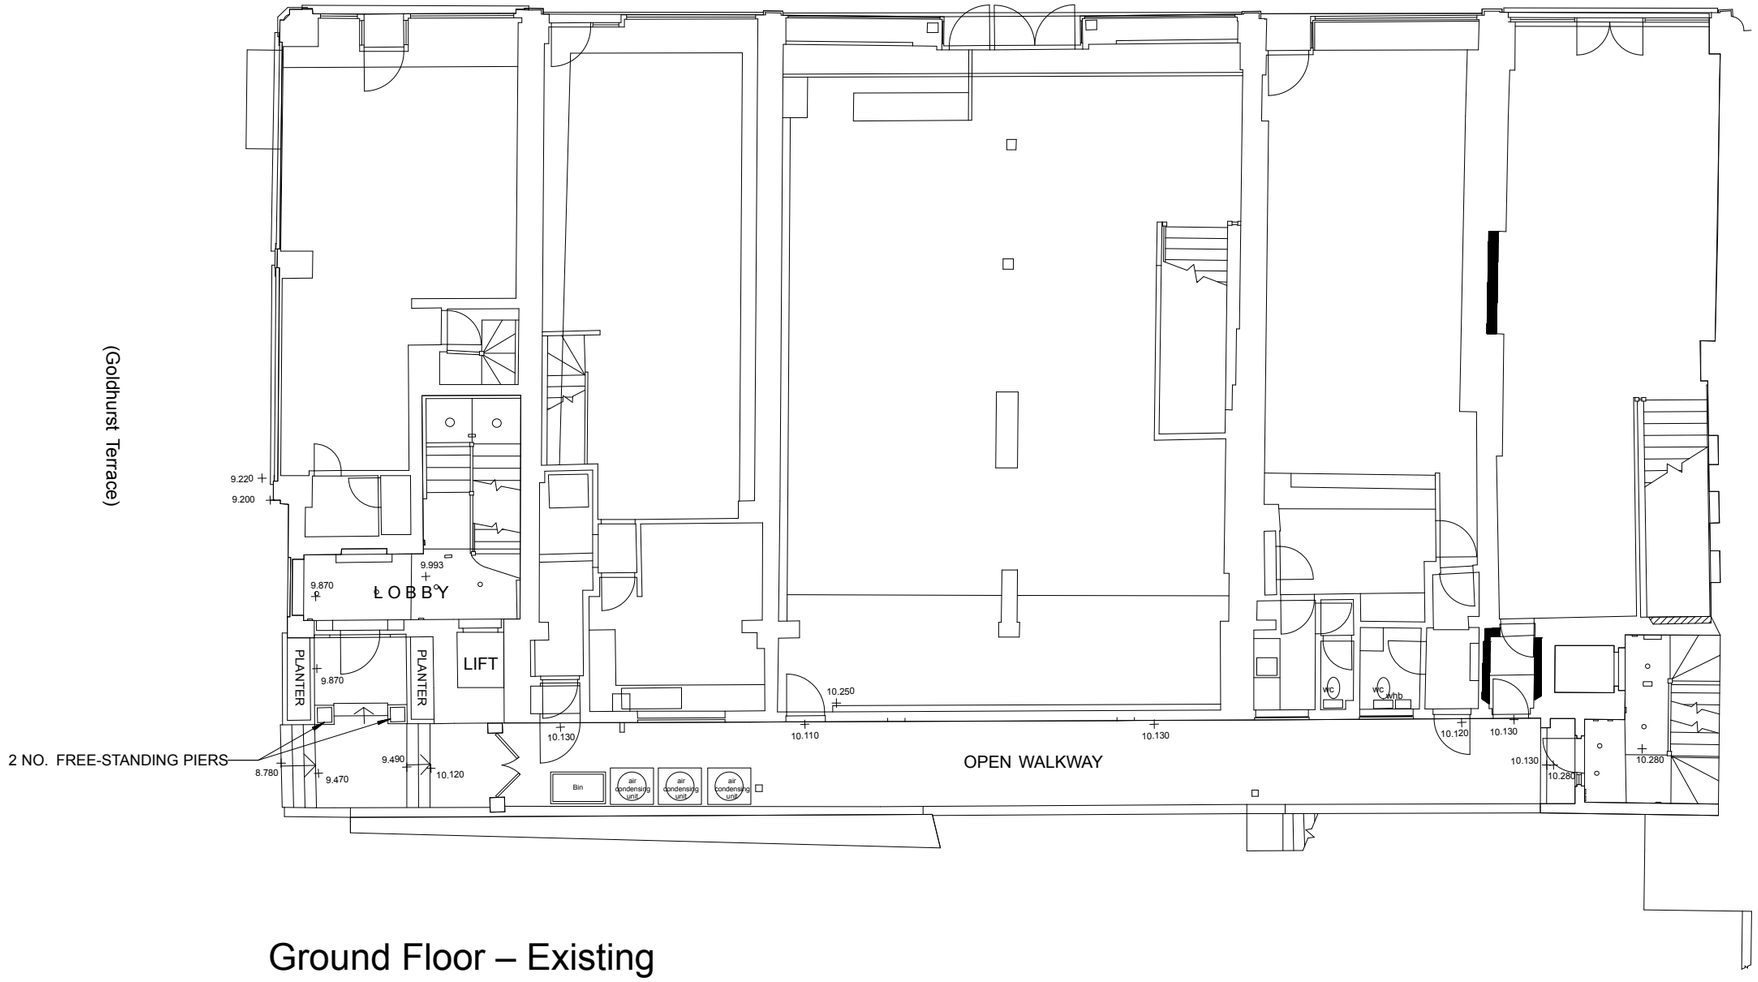

(1 to 29 Chalford)

Ground Floor – Existing

PLANNING APPLICATION

REV.	DATE	DESCRIPTION

NOTE:

DO NOT SCALE FROM THIS DRAWING.
ONLY WRITTEN DIMENSIONS TO BE USED.

ALL DIMENSIONS ARE IN MILLIMETERS.
INCONSISTENCIES ARE TO BE REPORTED
TO THE ARCHITECT IMMEDIATELY.

CLIENT:
RAINBOW OVERSEAS LTD

PROJECT:
PROPOSED BIN STORES & BICYCLE STORAGE – SERVING RESIDENTIAL DEVELOPMENT AT 1ST, 2ND, 3RD & 4TH FLOOR

SITE:
179-189 FINCHLEY ROAD
LONDON NW3 6LB

DRAWING TITLE:
EXISTING GROUND FLOOR

Simon Miller Architects Ltd
12 Forres Gardens
Temple Fortune
London NW11 7EX

Tel: 020 8201 9875
Fax: 020 8201 9877
Web: simonmillerarchitects.com
Email: info@simonmillerarchitects.com

DATE:	OCTOBER 2013
DRAWN BY:	BH
SCALE:	1:100 @ A2
DRAWING NO.: 350 PL/EX 01	REVISION: