NOTE: Original timber sliding sash windows replace with aluminium sliding sash windows in painted hardwood frames in 1970's

NOTES

DO NOT SCALE FROM THIS DRAWING

PLANNING

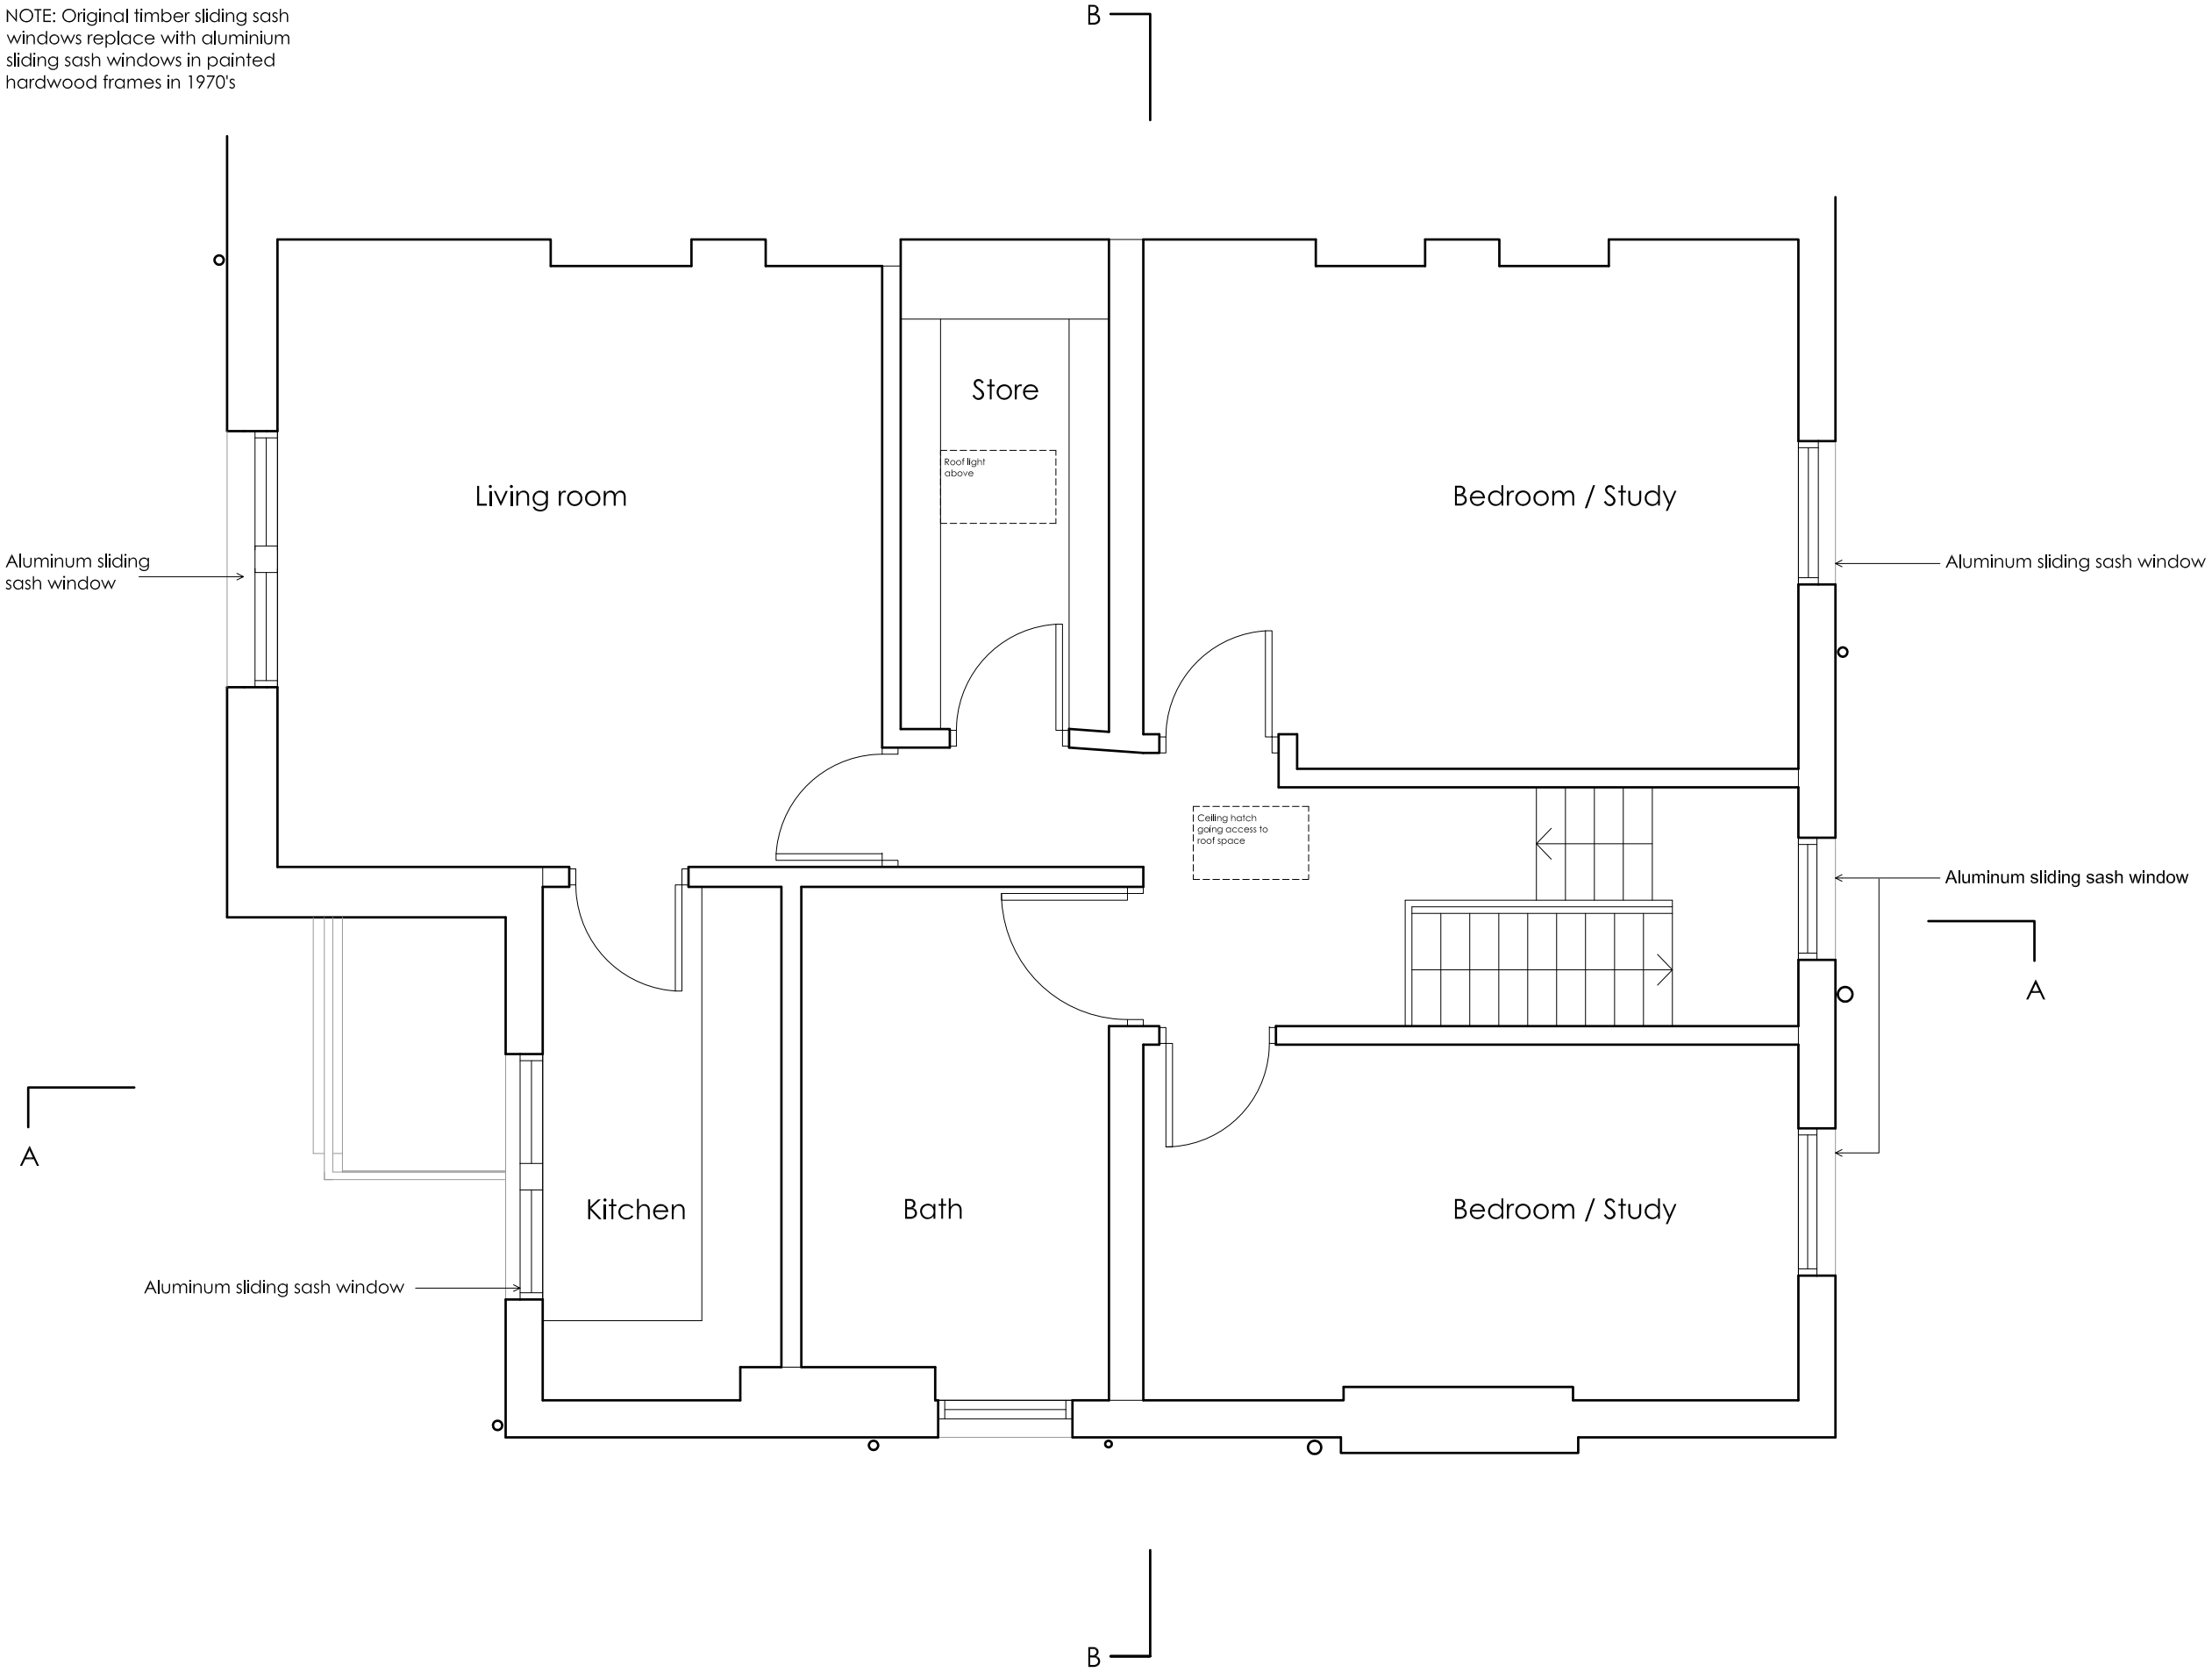

Rev A- Change layout 05-12-2014

Martin Evans
Architects ©

18 Charlotte Road
London EC2A 3PB
tel 020 7729 2474

JOB
62 PARLIAMENT HILL
HAMPSTEAD, LONDON
NW3 2TJ

TITLE
EXISTING FLAT 3
SECOND FLOOR PLAN

DATE	17.11.2014
SCALE	1:50 @ A3
DRAWN	GG

DRAWING NO. PAR-PL-EX-03A

METRES
0 1 2 3 4 5

EXISTING SECOND FLOOR PLAN