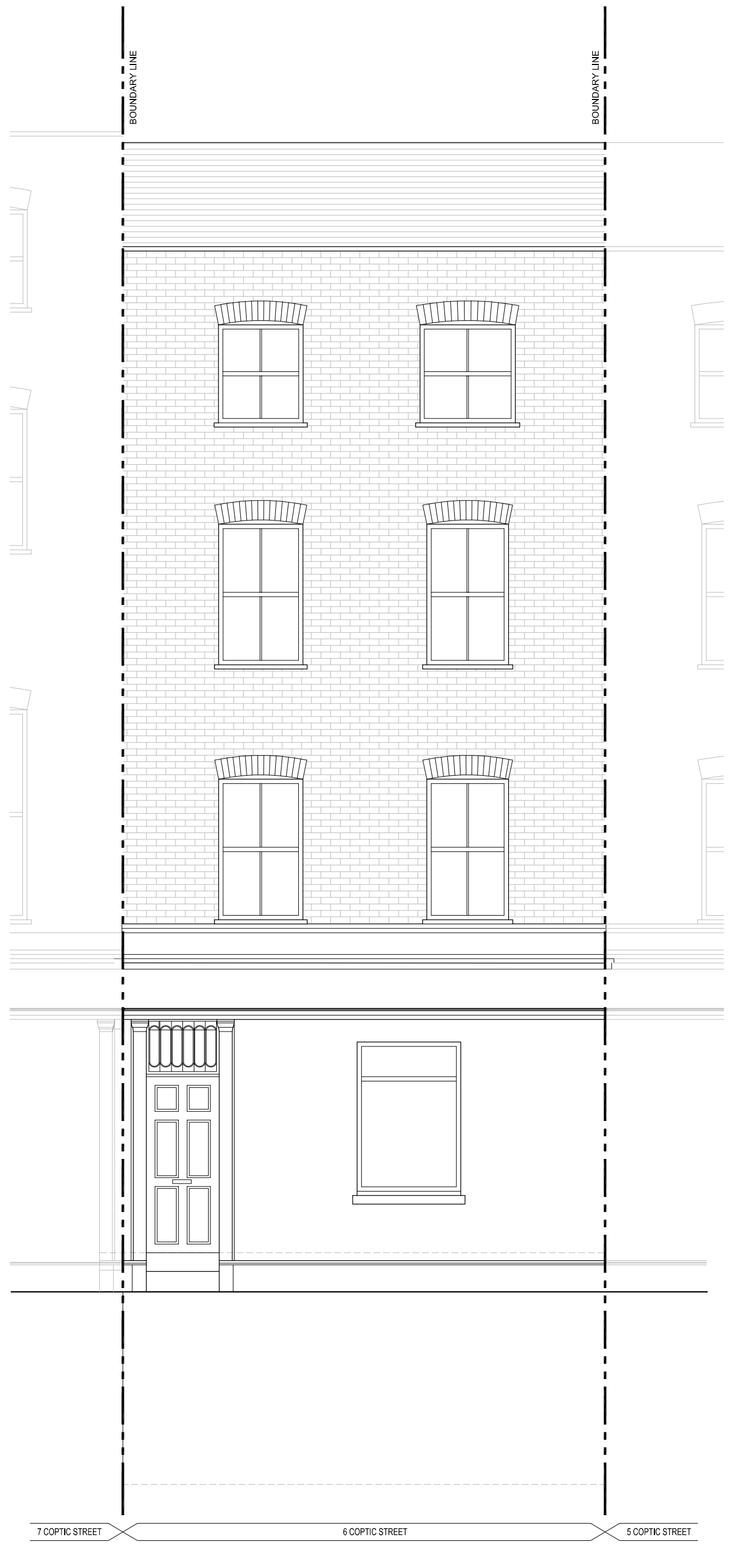

Front Elevation

Rear Elevation

©Copyright 2014

sporadic SPACE Ltd

NOTES

1. Do not scale off these drawings. Dimensions govern.
2. All dimensions are given in millimetres (mm) unless noted otherwise.
3. All dimensions shall be verified on site before proceeding with the work.
   -sporadicSPACE shall be notified immediately in writing of any discrepancies.
4. All dimensions relevant to the setting out of site work shall be verified by the contractor before construction and fabrication commences.
5. Workmanship and materials to be accordance with the relevant current British Standard Codes of Practice and the Local Authorities requirements.
6. During construction the contractor shall be responsible for maintaining the structure and all building elements in a safe and stable condition.
7. This drawing must be read in conjunction with all other contract documentation and other consultants's documentation.
8. If in doubt, ask!

Rev.	Date	Reason for Issue	ch'd

sporadicSPACE
architecture - interiors - product design
tel: 0207 251 8577
www.sporadicspace.com
info@sporadicspace.com
5 Great James Street,
Bloomsbury
London
WC1N 3DB

Project

6 COPTIC STREET
LONDON
WC1A 1NW

Title

Existing Front and Rear Elevation

Job No.	Date	Drawn
SP-A1033	NOVEMBER 2014	JT
Scale	**Drawing No.**	**Revision**
1:50_@A1 1:100_@A3	E 002	T-00