


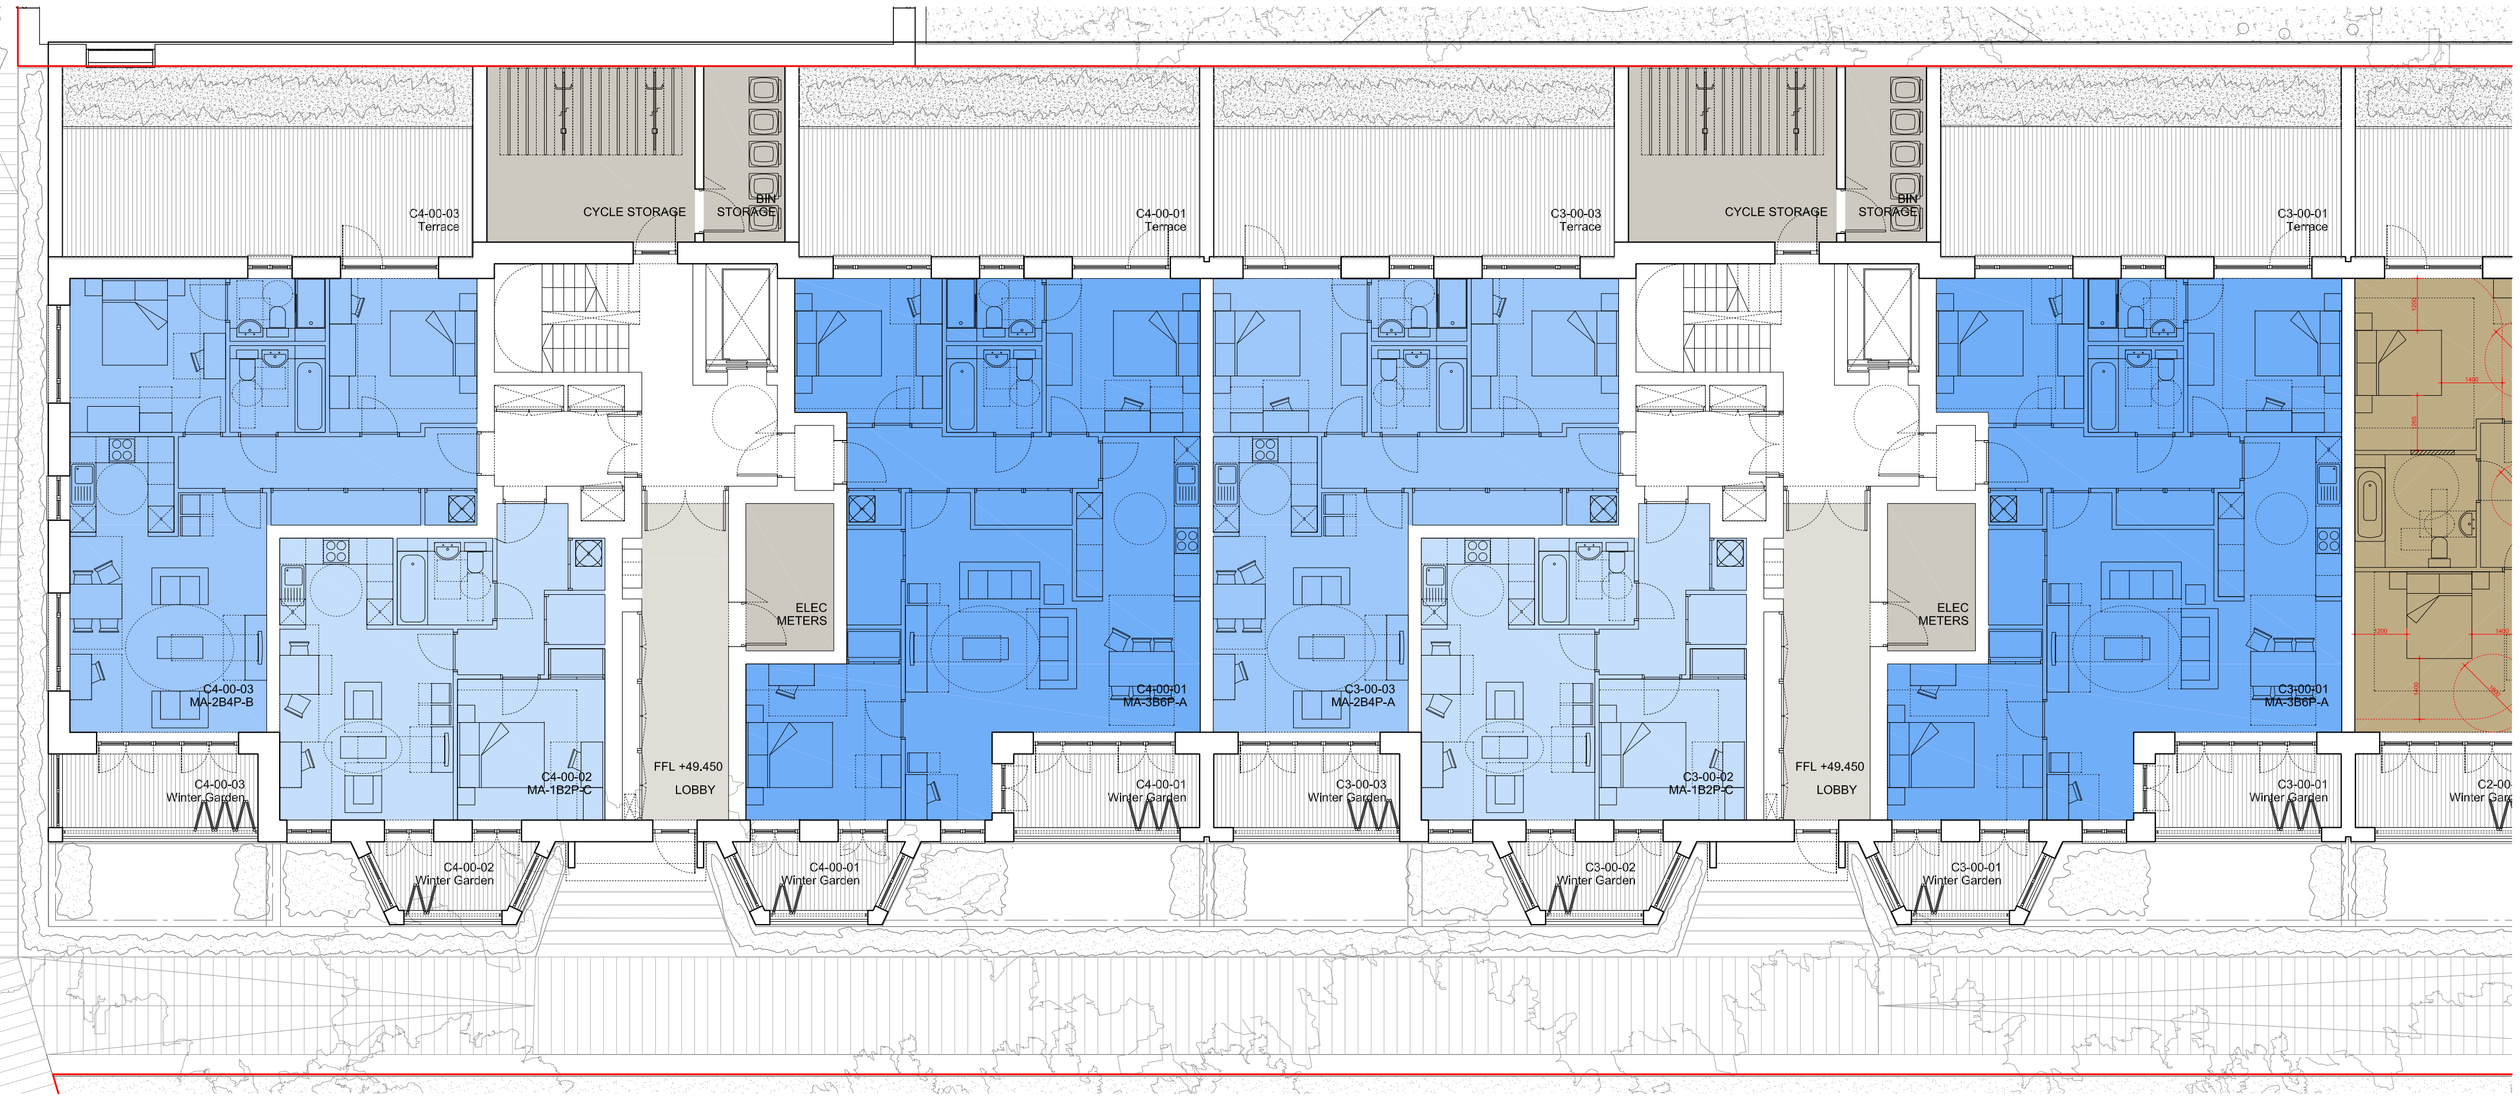


Do not scale from this drawing. Verify all dimensions on site. Drawing should be read in conjunction with information from all other design consultants and contractors. All drawings in digital format are for reference only, paper copies are available on request.

# FOR PLANNING

© Maccreanor Lavington Ltd.

**Tenure Key:**

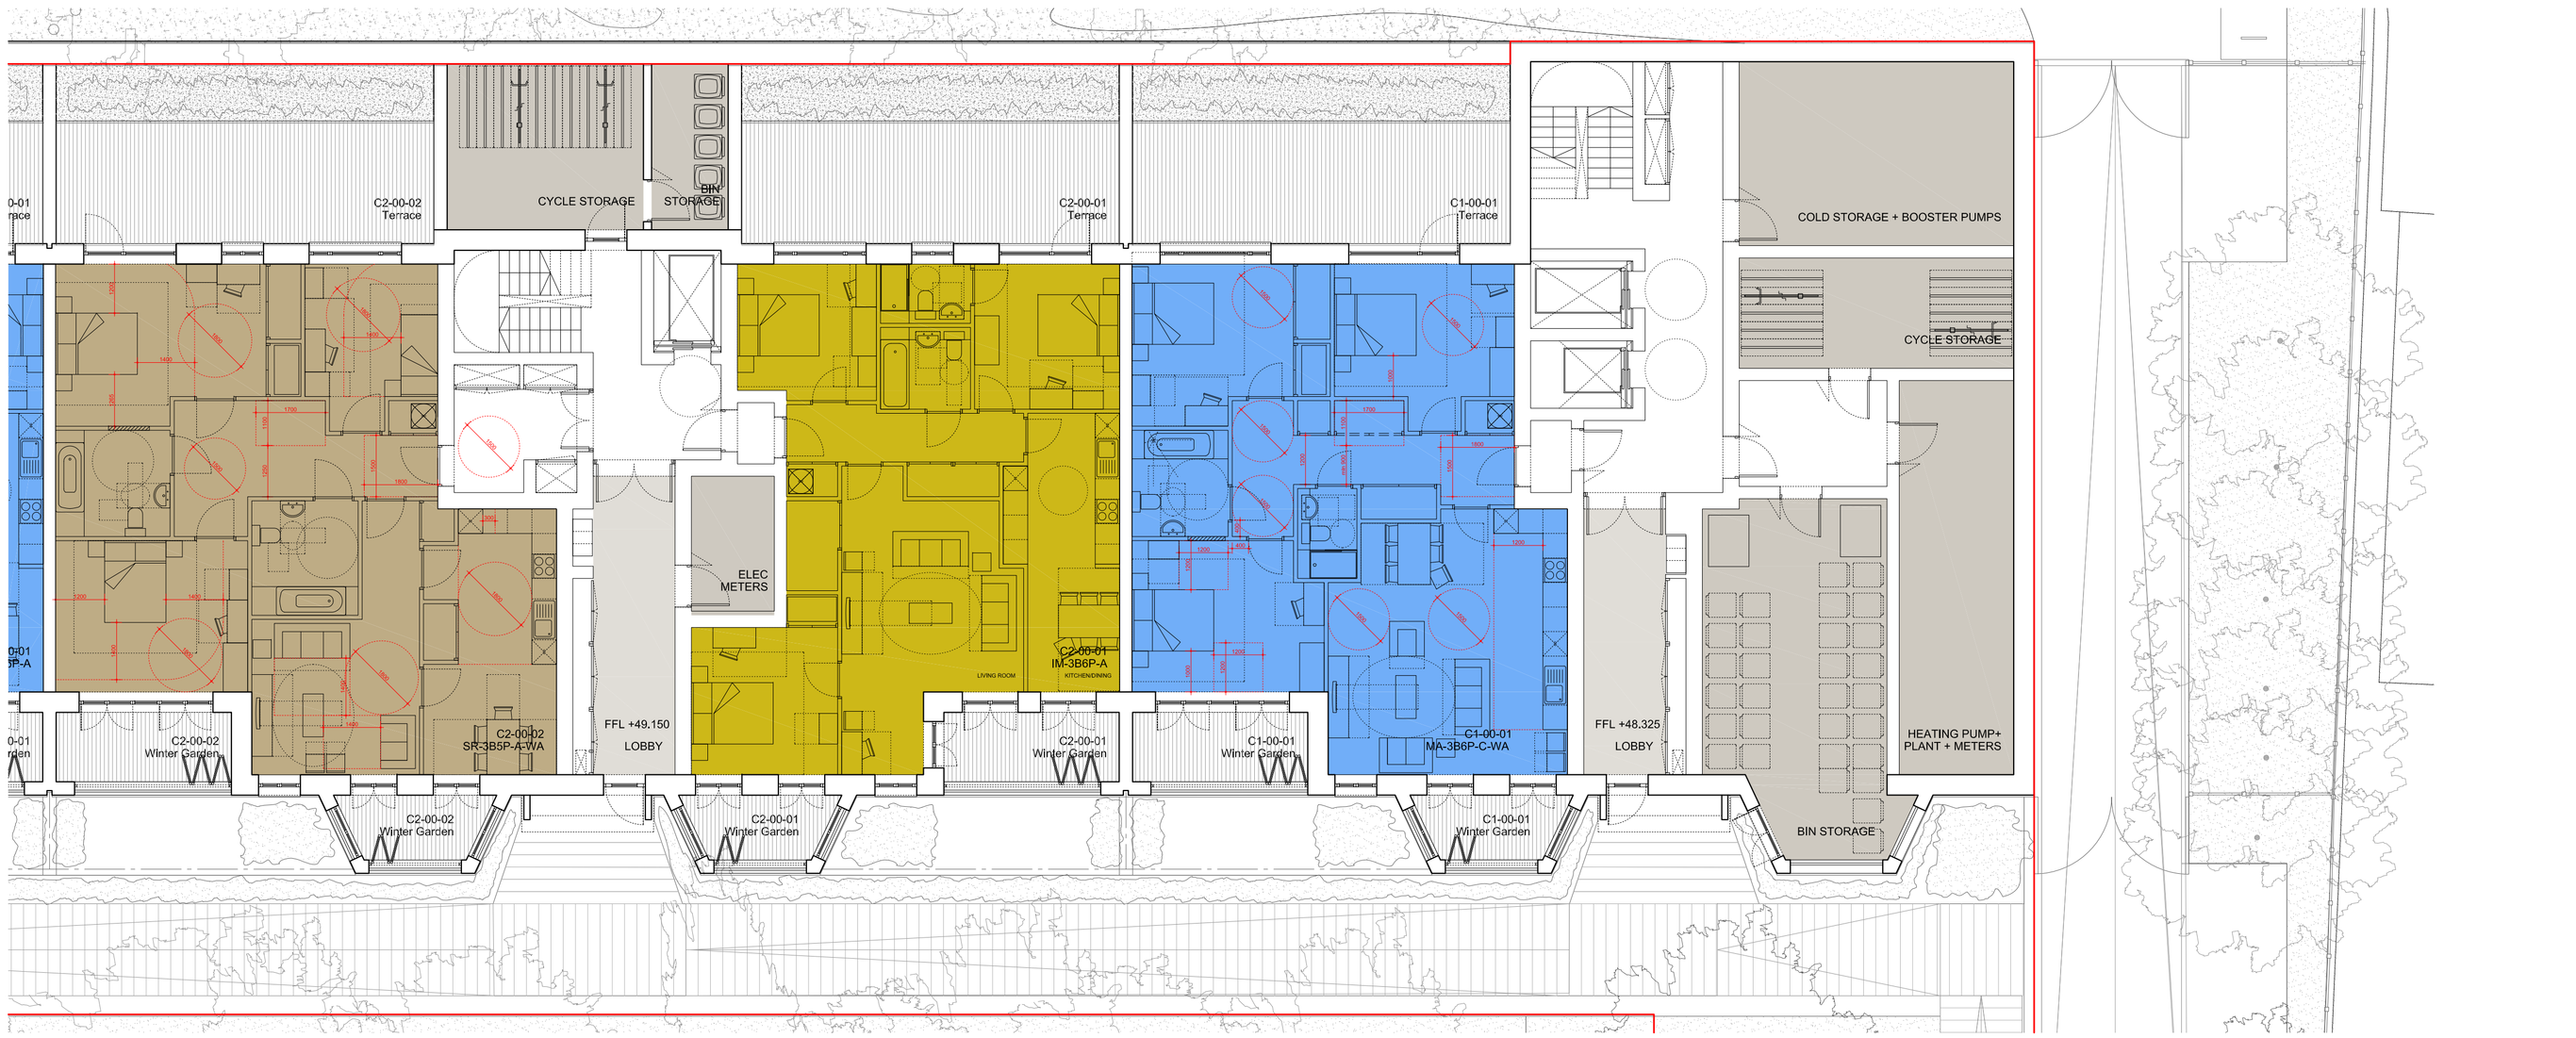Market Sale

- 1b2p
- 2b4p
- 3b5p / 3b6p

Social Rent

- 3b5p

Intermediate

- 1b2p
- 2b4p
- 3b6p

**Use Key:**

- Residential Lobby/Circulation
- Residential Ancillary/Storage
- Plant / Servicing

For proposed landscape information refer to JCLA landscape drawings submitted as part of this planning application

| Rev | Details | Drwn | Date |
|---|---|---|---|

**Application 02**
**Expansion of Kingsgate Primary School**
**& Redevelopment of Liddell Road Phase 02**

Client: London Borough of Camden
Title: Residential Block C
Ground Floor Plan
Scale: 1:100 @ A1 / 1:200 @ A3
Date: 01-12-2014 Drawn: JS

MLA / 403 / P2 / 170

**MaccreanorLavington**

3rd Floor
19-21 Nile Street
London N1 7LL

t +44(0)207 336 73 53
f +44(0)207 336 76 55
e uk@ml-architects.com

Original printed at A1