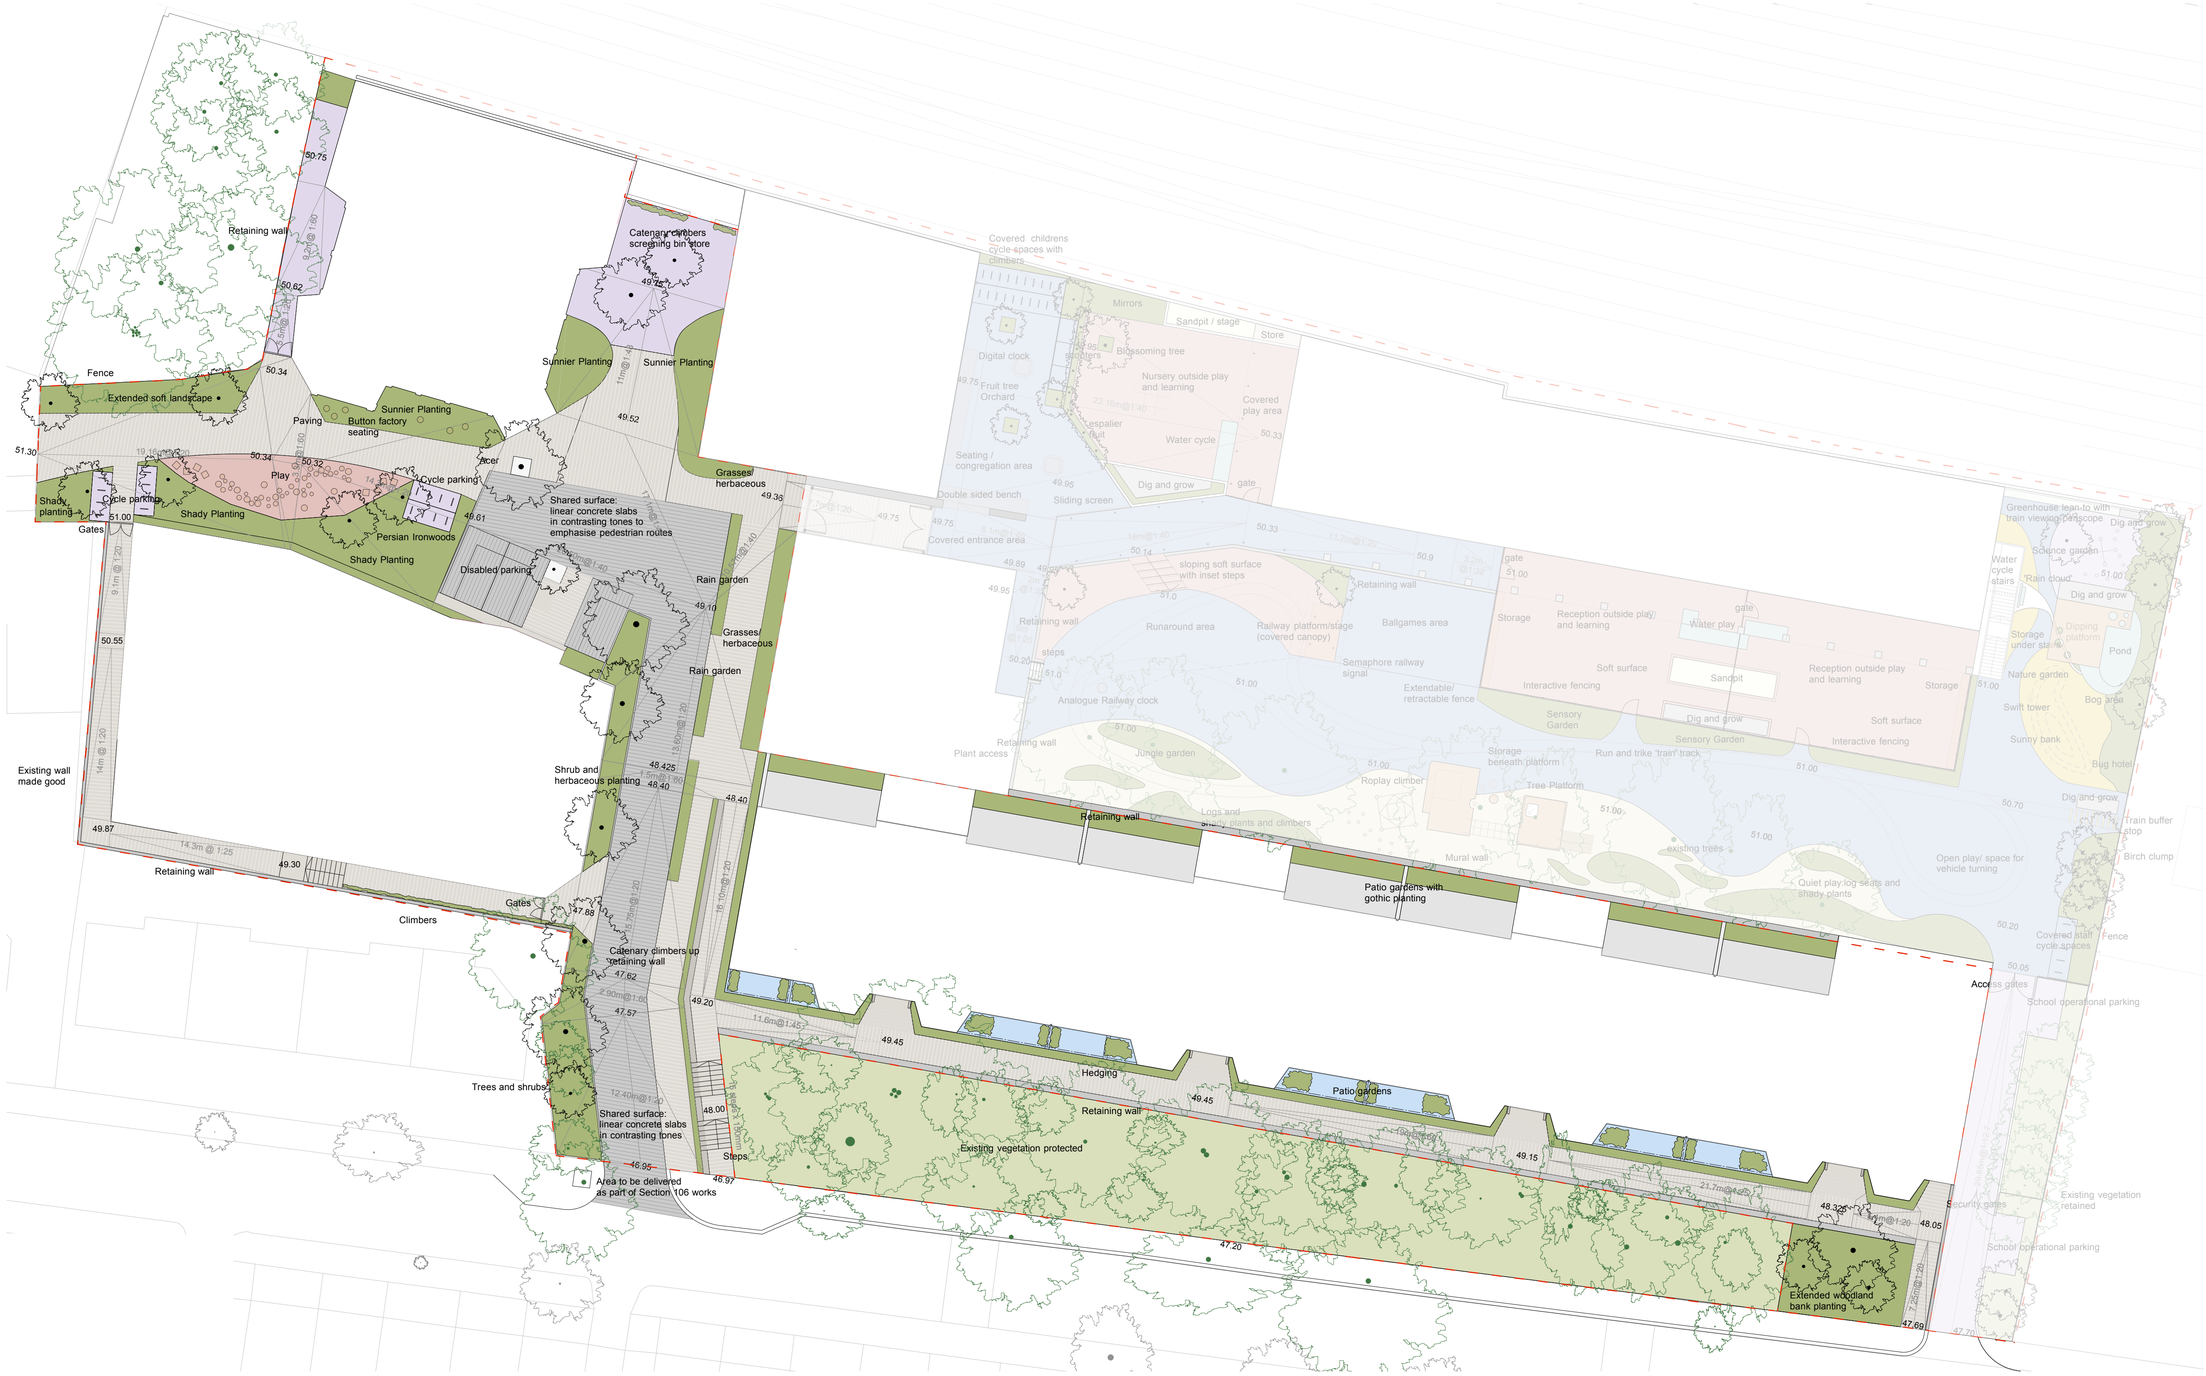

KEY

- Existing tree
- Proposed tree
- Porous Tarmac
- Existing vegetation
- Proposed planting
- Grass mown/ wildflower meadows
- Bonded rubber mulch softplay surface
- Wetpour softplay surface
- Permeable resin-bond surface
- Linear concrete slabs
- Linear concrete slabs
- Loose gravel
- Concrete patio paving

N

JCLA

3A Iliffe Yard
LONDON SE17 3QA

Telephone
+44 (0)207 703 3270

www.jcla.co.uk

Notes

- Do not scale from drawings.
- To be read in conjuntion with all relevant Architects', Services and Structural Engineers' drawings.
- All existing site, tree and building information has been compiled from different sources.
- All dimensions to be checked on site.

Revisions

Project	Kingsgate Liddell	
Project No.	KL037	Revision
Client	London Borough of Camden	A
Date	2 December 2014	
Scale	1:250 @ A1	
Drawing Name.	Stage D: Landscape plan	
Dwg No.	KL037.D.01.LP2	