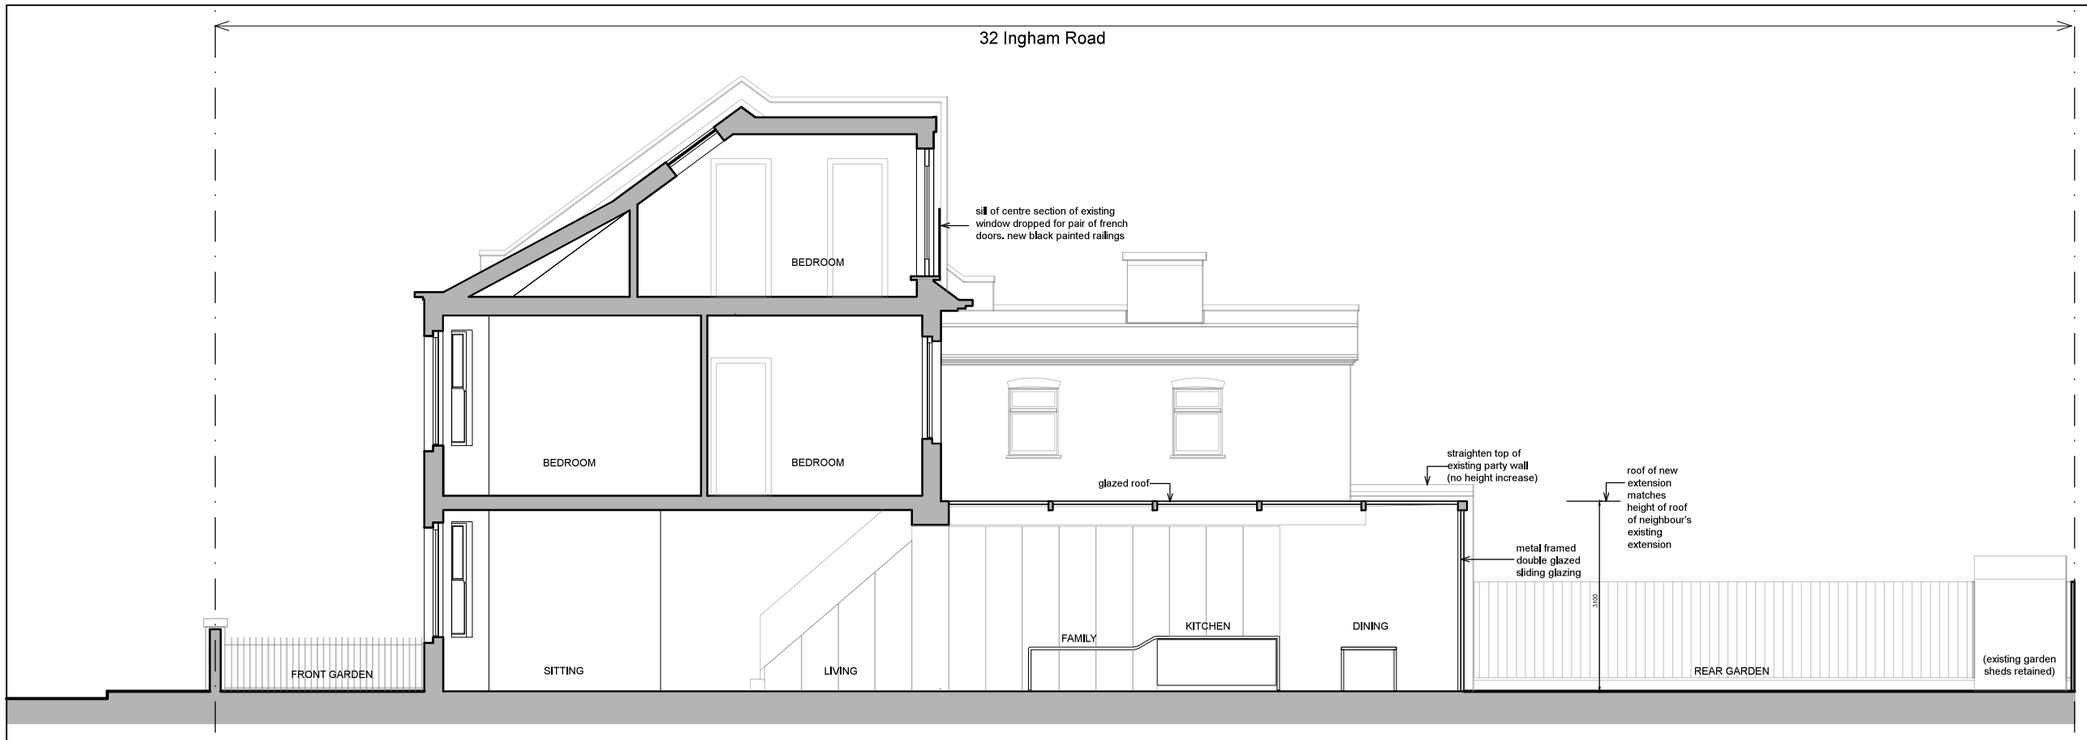

01 PROPOSED SECTION AA
Scale 1:100

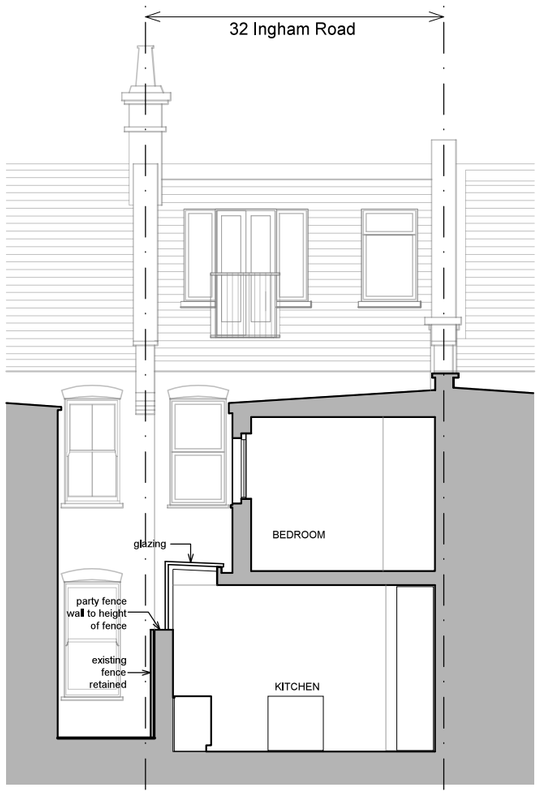

02 PROPOSED SECTION BB
Scale 1:100

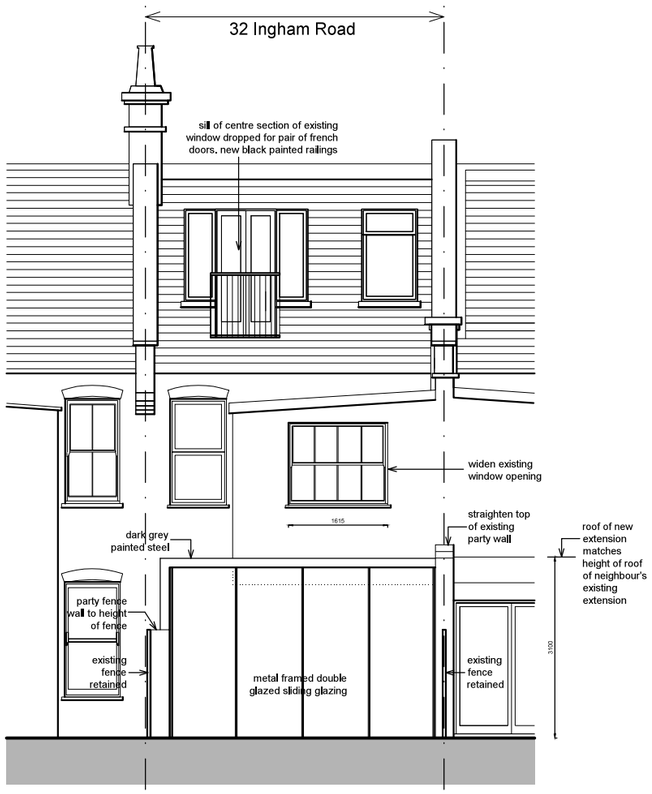

03 PROPOSED REAR ELEVATION
Scale 1:100

03 PROPOSED FRONT ELEVATION - no changes proposed
Scale 1:100

m 0 1 2 3 4 5

DISCLAIMER:
Do not scale drawings - dimensions govern
All dimensions in millimetres unless otherwise noted
Nico Warr Architects shall be notified in writing of any discrepancies
The drawing is protected under copyright and shall not be reproduced in part or whole without prior expressed permission of Nico Warr Architects

REV:	DATE:	DESCRIPTION:	BY:
00	18.11.14	PLANNING	AO

PLANNING

Project:
32 Ingham Road
London NW6 1DE

Drawing Title:
PROPOSED SECTIONS + ELEVATIONS

Scale:
1:100@A3

Date:
18.11.14

Drawn By:
NW

Job No.	Drawing No.	Revision
180	P_A1300	00

NICO WARR—ARCHITECTS
12,Great,Western,Studios
65,Alfred,Road
London,W2,5EU

+44,(0)20,3289,9333
admin@nicowarr.com
www.nicowarr.com