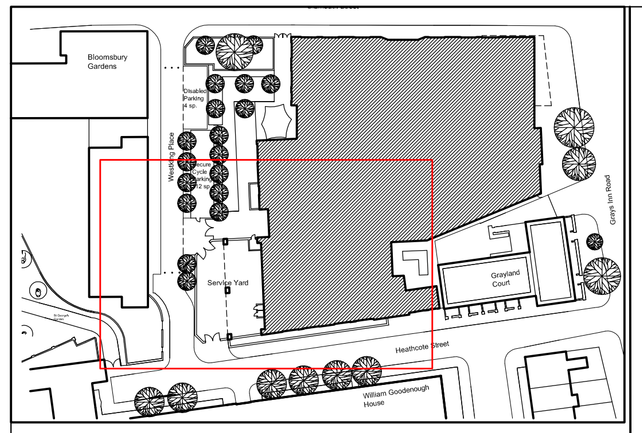

Scale: 1:100 @ A1 & 1:200 @ A3

0 1 2 3 4 5 6 7 8 9 10m

Bloomsbury Gardens

Westking Place

Service Yard Below

Heathcote Street

KMRC1 mech riser

IT Store / Hubs

K133 Staff Workroom

K132 Store

K131 General Teaching

K124 General Teaching ALS

void

K110 Corridor

void

KC107a Break-out

KC107 Corridor

K143 Perf. Tech

K144 Access wc

K145 Female

K148b Digital Editing

K148a Music Technology

K136 Tutorial / Practice

K137 Tutorial / Practice

K138 Tutorial / Practice

K146 Male

K147 Cl.

KER1 elec. riser

KMR1/2 mech. riser

K142 Music Tech

KC109 Corridor

K141 Recording Studio Foyer

K140 Rehearsal Rooms Foyer

K139 Performance Room Foyer

KMRD1 mech riser

KC108 Lobby

K139a Performance Room

KSD1 Stair D up

A

B

C

Frederick Gibberd Partnership
117-121 Curtain Road
London EC2A 3AD
+44(0)20 7739 3400
+44(0)20 7739 8948
studio@gibberd.com
www.gibberd.com

REV	DESCRIPTION	DATE	DRAWN	AUTH

REV	DESCRIPTION	DATE	DRAWN	AUTH

© Copyright of the information is vested in Frederick **Gibberd** Partnership. For the avoidance of doubt, all dimensions are measured to wall structure and not finishes unless otherwise stated.

Gibberd

ARCHITECTURE
MASTER PLANNING
INTERIOR DESIGN
CONSERVATION
LANDSCAPE

Client: Westminster Kingsway College			
Project: Kings Cross Extension			
Title: Existing First Floor Plan			
Project No: 2004	Date: 09.12.14	Scale: 1:100@A1 & 1:200@A3	Rev: P1
Drawing No: (PA) 005		Series: Planning	
Drawn: GR	Auth: IF	Status: Planning	