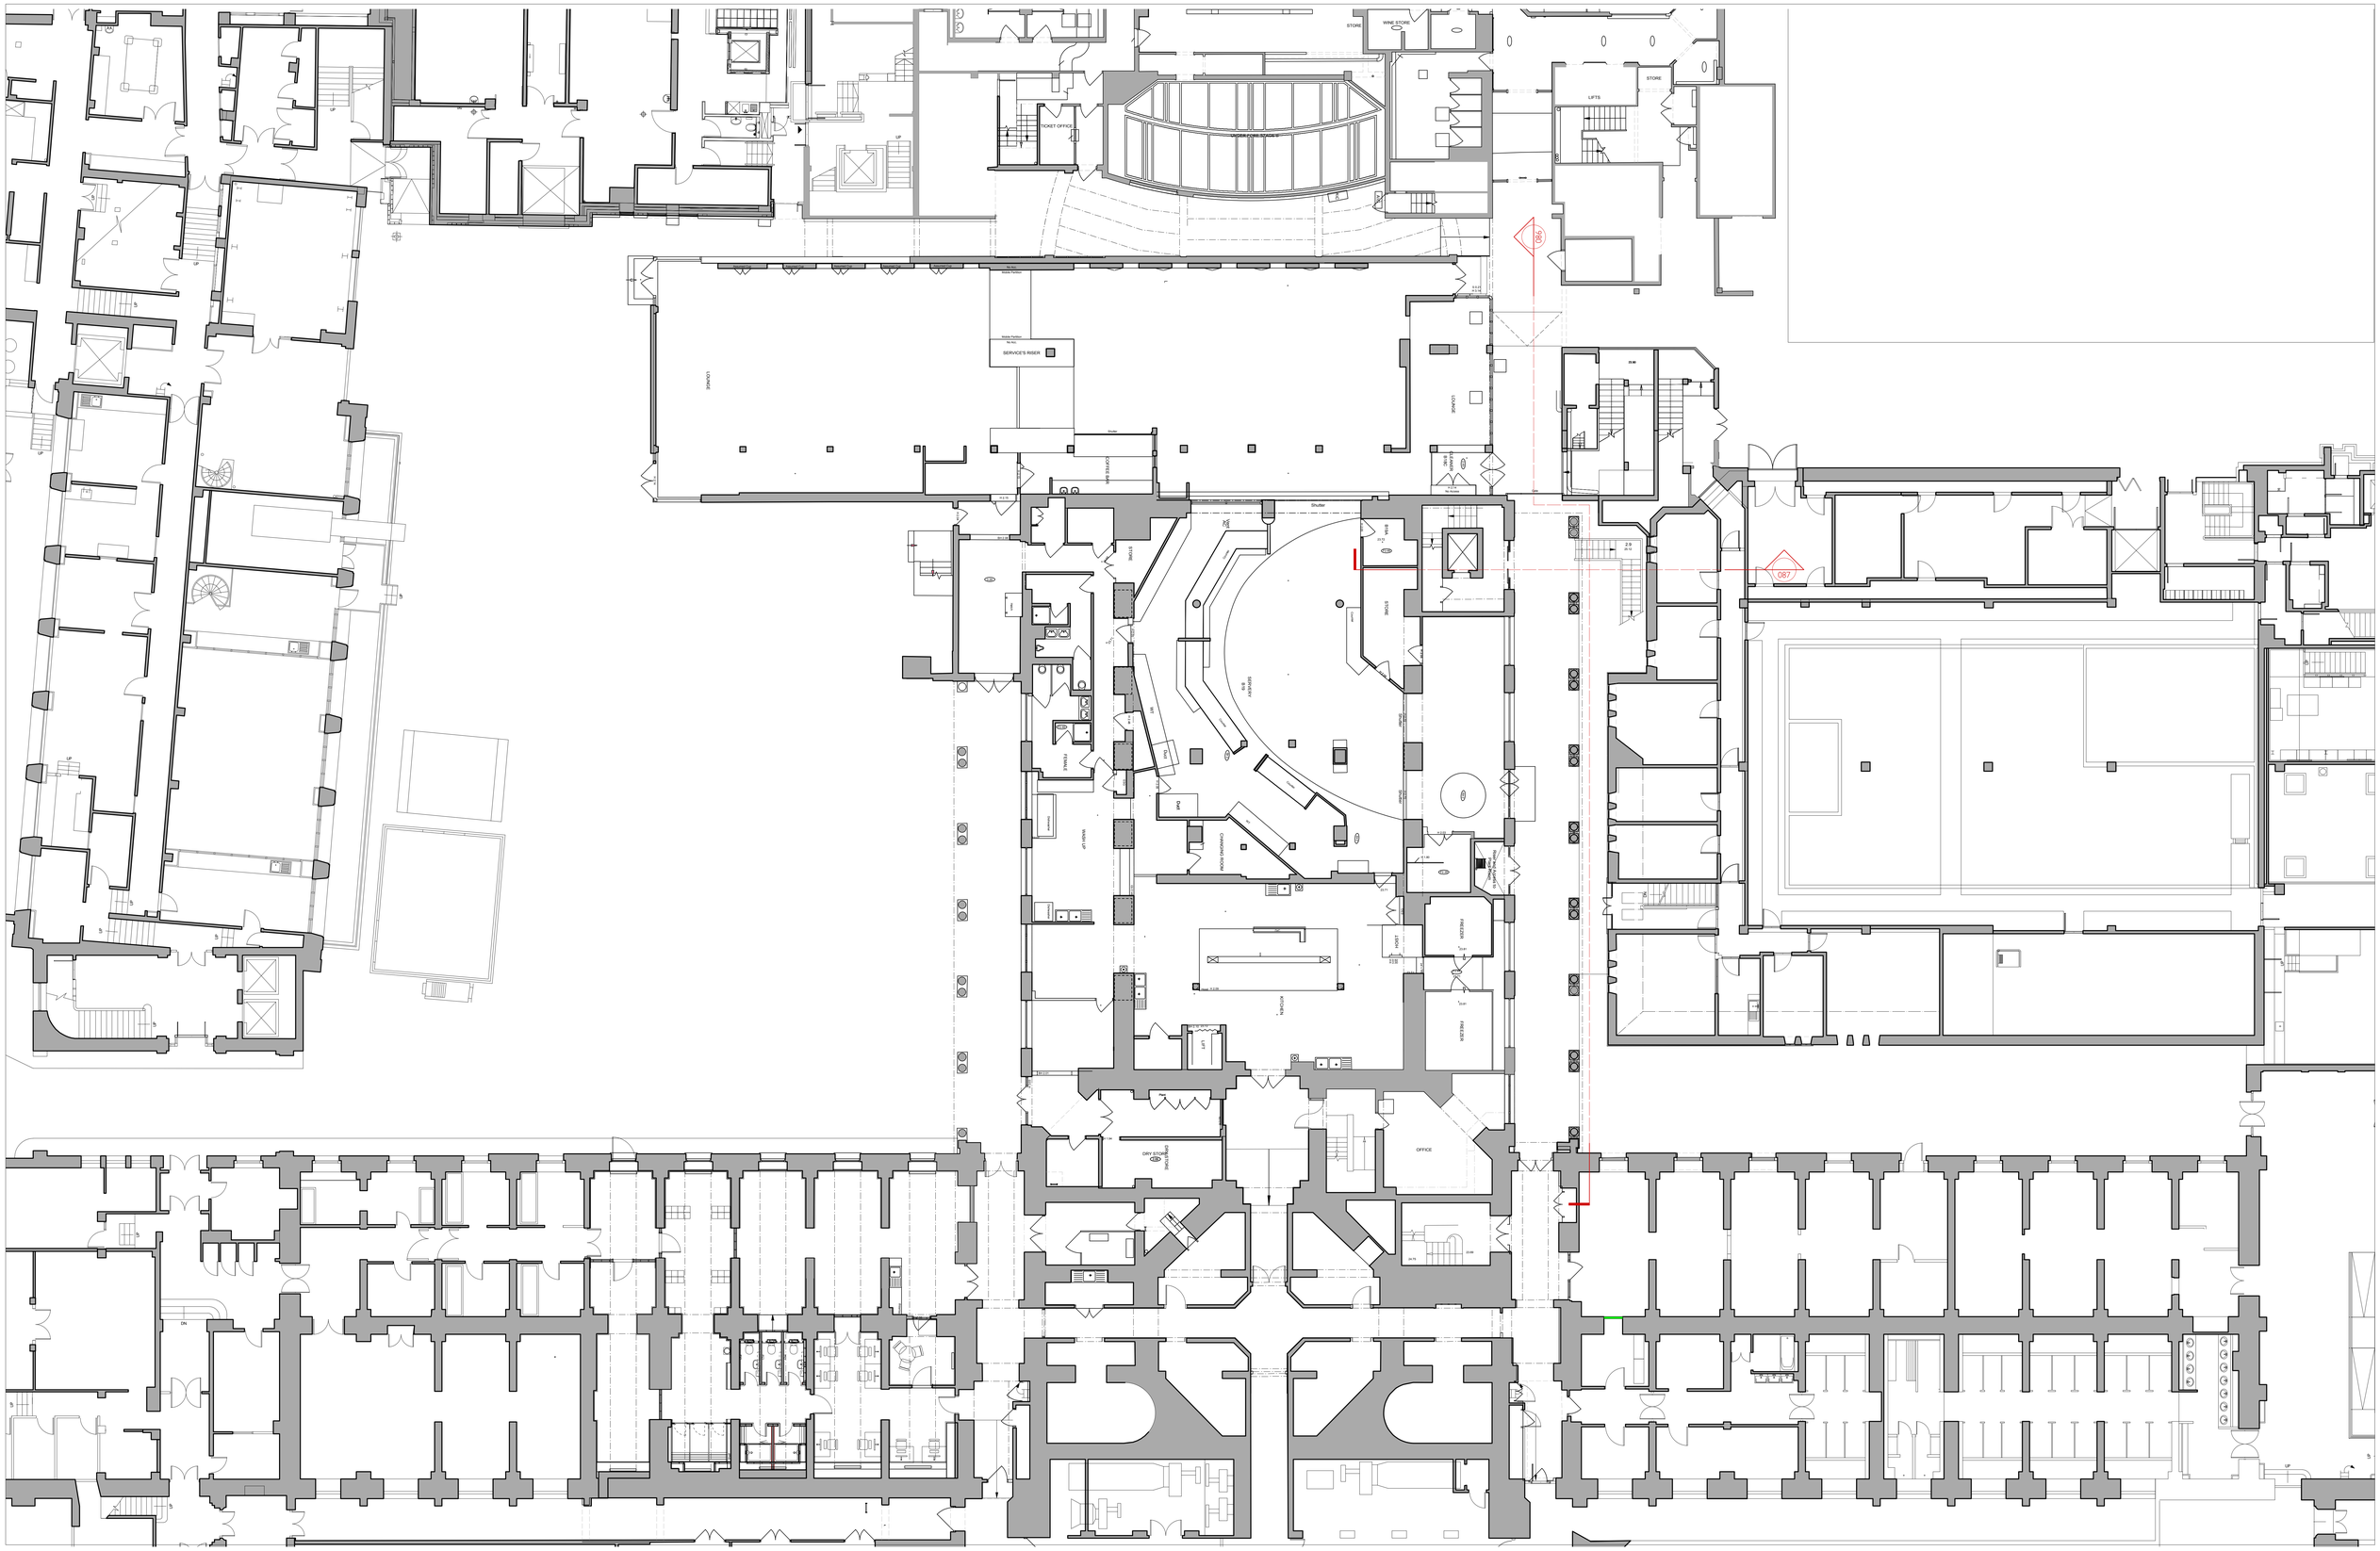

Revision	Date	Amendment	Notes
P1	25.11.13	Draft Issued for Planning and Listed Building Consent	
P2	02.01.14	Issued for Planning and Listed Building Consent	
P3	21.07.14	Issued for Planning and Listed Building Consent	
P4	11.12.14	Issued for Planning (variation of condition 3)	

0 5 10 20 metres

N

NO DIMENSIONS ARE TO BE SCALED FROM THIS DRAWING. THE CONTRACTOR/MANUFACTURER IS RESPONSIBLE FOR CHECKING ALL DIMENSIONS AND QUERYING ANY DISCREPANCIES. THIS DRAWING IS THE PROPERTY OF BDA ARCHITECTS LTD. COPYRIGHT IS RESERVED BY THEM AND THE DRAWING IS ISSUED ON CONDITION THAT IT IS NOT COPIED, REPRODUCED, RETAINED OR DISCLOSED TO ANY UNAUTHORISED PERSON, EITHER WHOLLY OR IN PART, WITHOUT WRITTEN CONSENT.

Client University College London
Project Wilkins Lower Refectory
Drawing Lower Ground Floor Plan: Existing

Scale 1:100 @ A0
Date January 2014
Status PLANNING
Drawn MP

Project N° 562
Drawing N° 562-PL-011
Revision P4

burwell deakins : architects
t 020 8305 6010
f 020 8305 6020
e info@burwellarchitects.com
w www.burwellarchitects.com
a unit D01 california building deals gateway london SE13 7SF