A3 Original Size

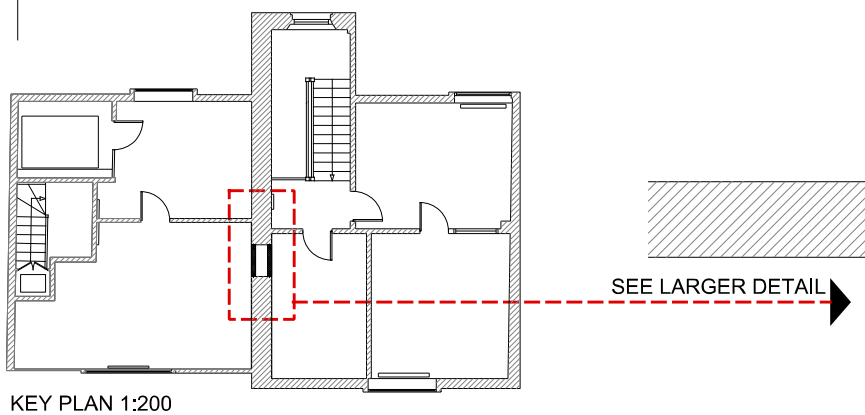

KEY PLAN 1:200

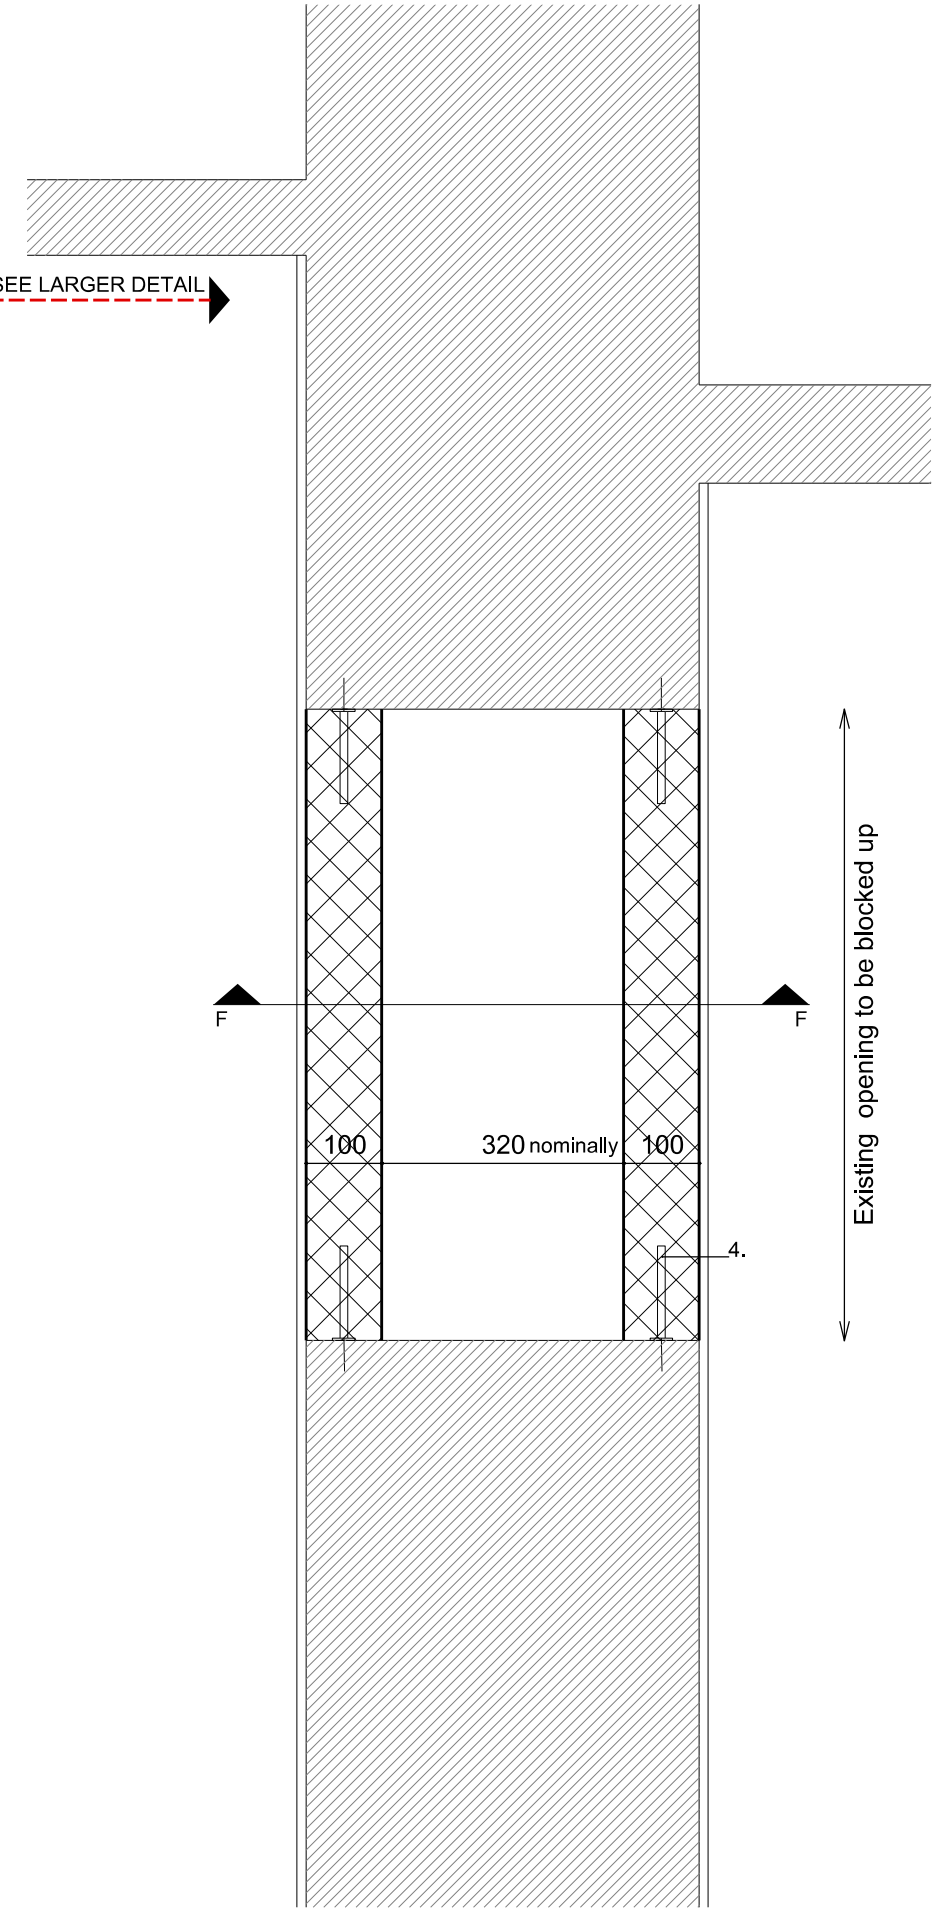

DETAIL PLAN 1:10

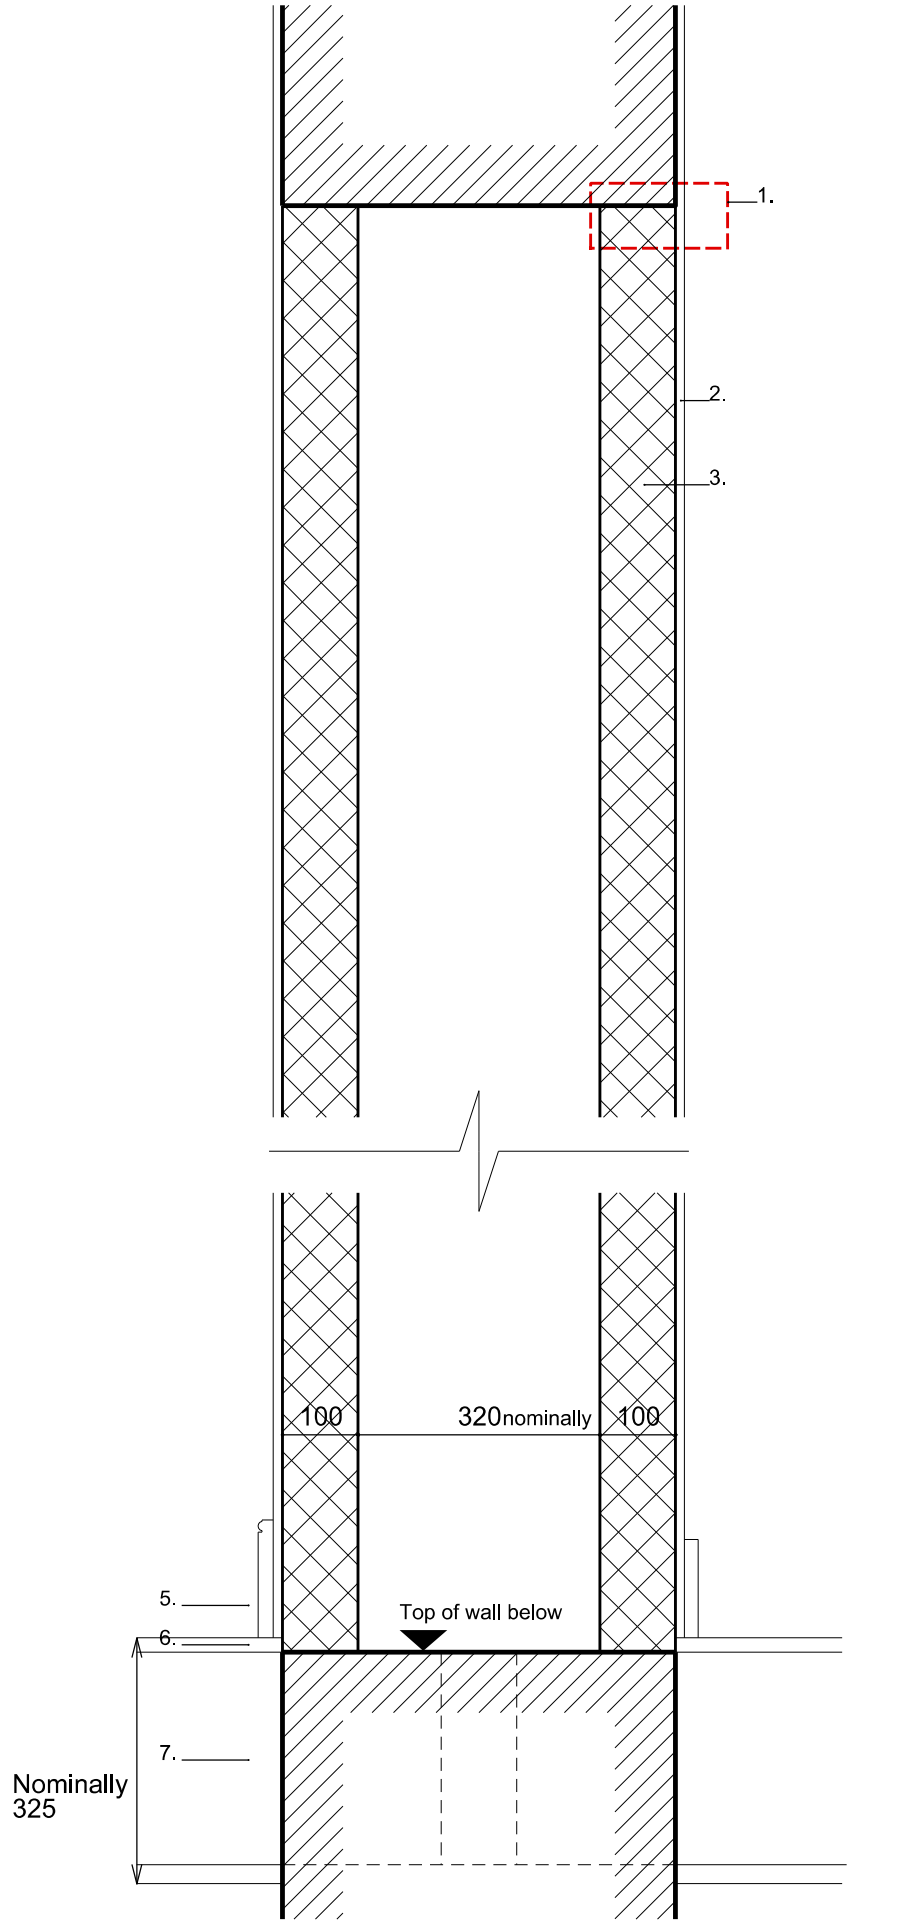

DETAIL SECTION F 1:10

1. Head of new blockwork tied in to existing opening to structural engineers specification

2.Plaster to feather in with existing plaster finish to receive decoration

3.100 mm. thick dense concrete block

4. Vertical wall tie restraint to structural engineers specification

5.Skirting profile to match existing

6. Existing floor boards

7. Existing floor joists

Notes

This drawing is to be read in conjunction with all relevant architects, engineers and specialists drawings and specifications

Do not scale this drawing. All dimensions in millimetres unless noted otherwise. All levels in metres unless noted otherwise. All dimensions must be checked/ verified on site. In case of doubt or discrepancies please refer to rio architects for instructions.

Rev	Date	Revision description	Initial	Checked

Drawing Status

FOR INFORMATION

Rio architects

tel 44 (0) 2920 250066
email studio@rioarchitects.com
facebook www.facebook.com/RioArchitectsLtd
linkedin www.linkedin.com/company/rio-architects

Client:
Wynndel

Project Name:
3 & 4 Endsleigh Street
London

Drawing Title:
Fourth floor - alterations

Scale:VARIES
Drawn By:ISJ Checked By: HLJ
Drawn Date:11.12.2014 Checked Date:11.12.2014

Job No:Rio 0235 Drawing No:AD_004 Rev: