A1

EXISTING SIDE ELEVATION

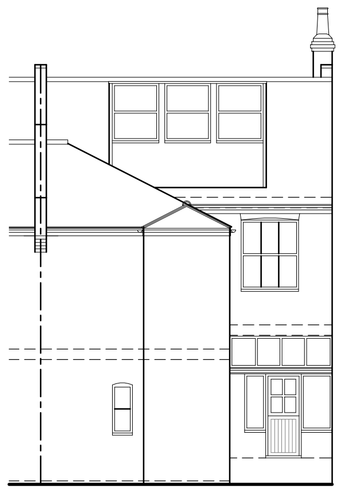

EXISTING REAR ELEVATION

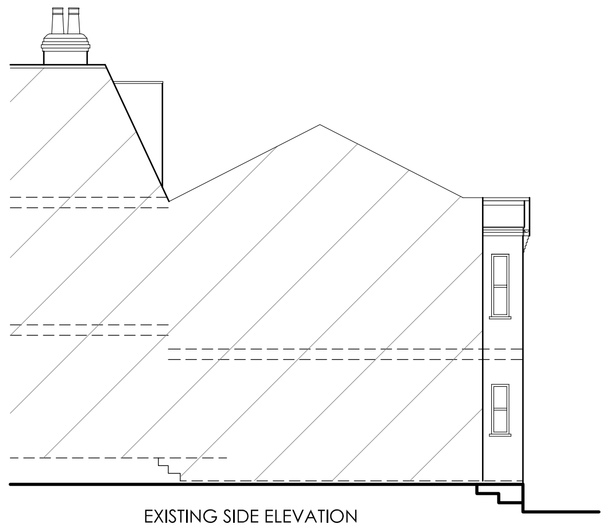

EXISTING SIDE ELEVATION

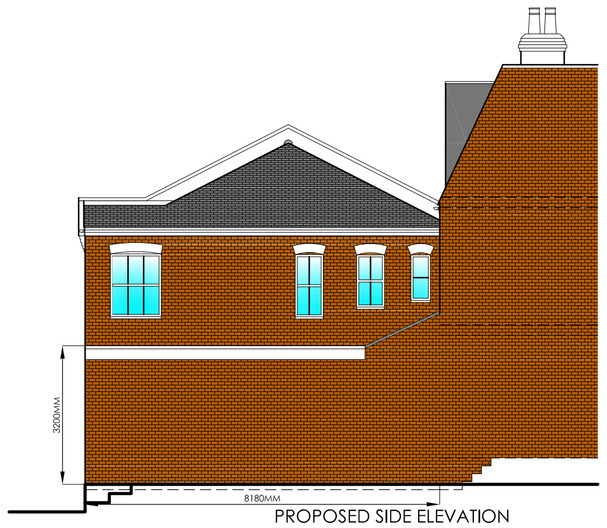

PROPOSED SIDE ELEVATION

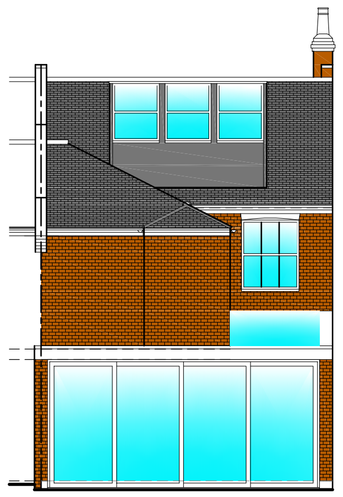

PROPOSED REAR ELEVATION

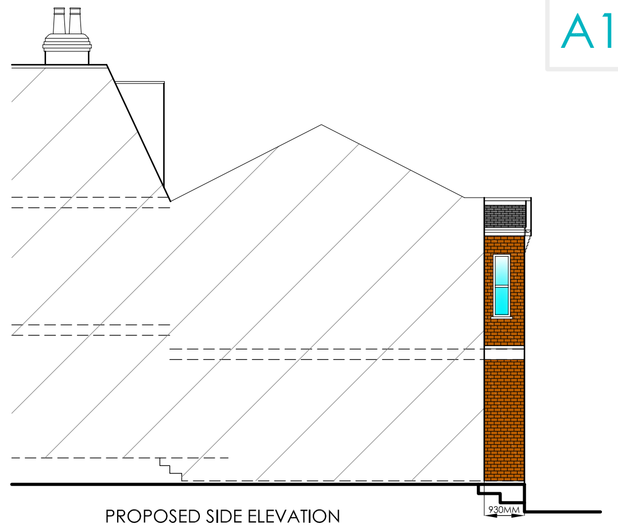

PROPOSED SIDE ELEVATION

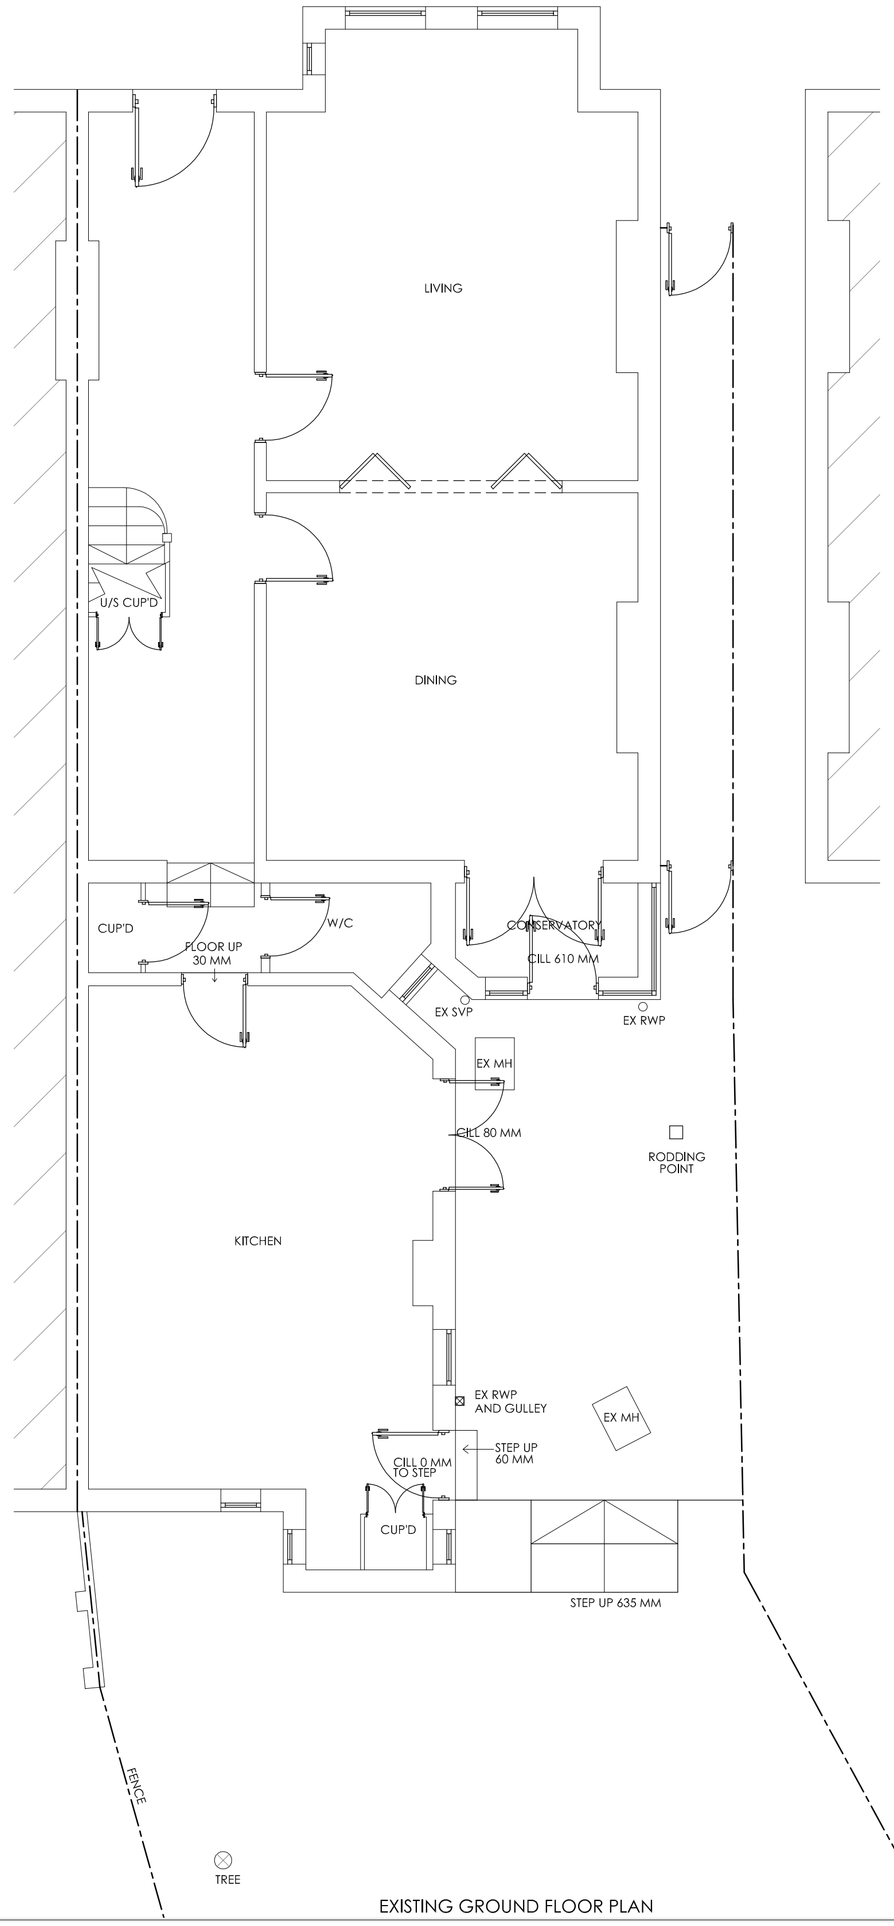

EXISTING GROUND FLOOR PLAN

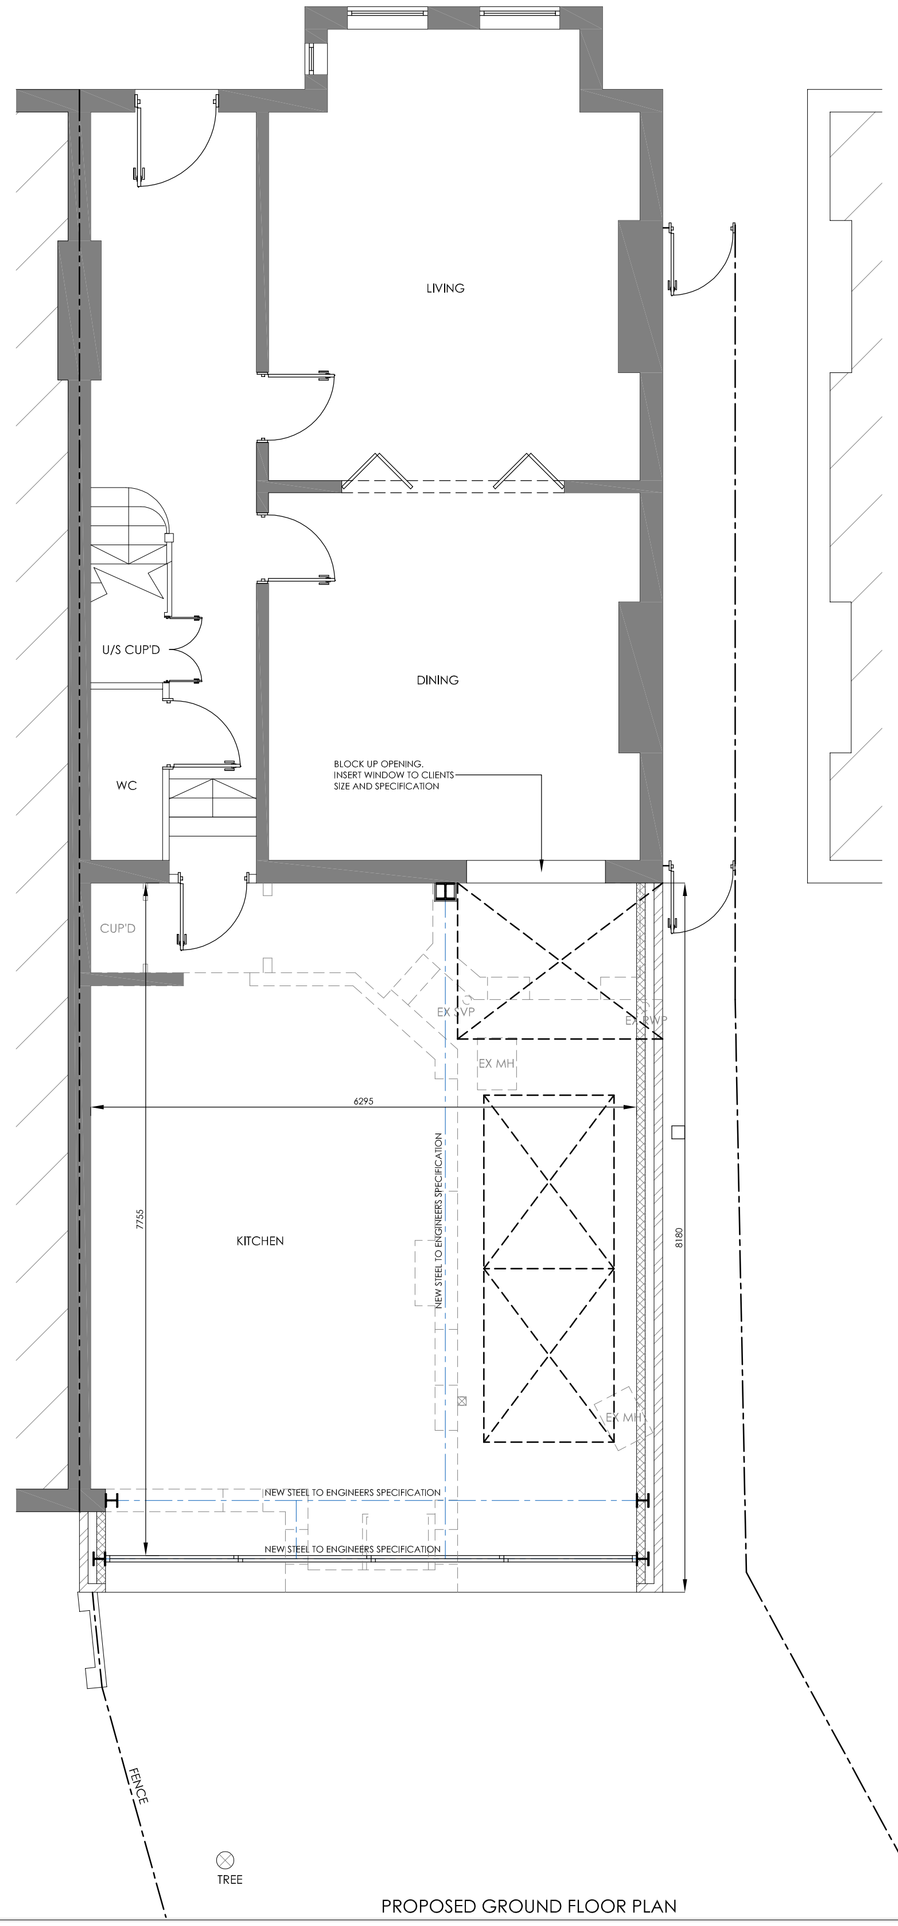

PROPOSED GROUND FLOOR PLAN

LOCATION PLAN 1:1250

BLOCK PLAN 1:500

1M 2M 3M 4M 5M 6M 7M 8M 9M 10M
SCALE @ 1/100
1M 2M SCALE @ 1/50 3M 4M 5M

PLUS ROOMS

- KITCHEN EXTENSIONS
- LOFT CONVERSIONS
- REFURBISHMENTS

REVISION :

DRAWING :
EXISTING / PROPOSED PLANS AND ELEVATIONS

DATE : NOV 14

PROJECT : PROPOSED SINGLE STOREY REAR EXTENSION

SCALE @ A1: 1/50, 1/100

CLIENT : MRS GRAY

CLIENT ADDRESS : 7, SARRE ROAD
LONDON
NW2 3SN

DRAWING No. P14 - 92

ALL DIMENSIONS TO BE CHECKED ON SITE PRIOR TO COMMENCEMENT. DO NOT SCALE FROM DRAWING.
ANY DEVIATIONS, REVISIONS AND OR STRUCTURAL ALTERATIONS AND TO BE NOTIFIED WHEN PLAN FOR MILL BE CARRIED OUT AT THE CLIENTS RISK.
ANY BUILDING WORKS UNDERTAKEN BEFORE ALL NECESSARY LOCAL AUTHORITY APPROVALS HAVE BEEN OBTAINED ARE AT CLIENTS OWN RISK.
ANY DEVIATIONS FROM THE PLANS MAY INVALIDATE THE BUILDING REGULATIONS APPROVAL. THIS DRAWING MUST NOT BE SCALED.
THE DRAWING REMAINS THE PROPERTY OF THE ARTIST AND MUST NOT BE DUPLICATED OR ISSUED WITHOUT PRIOR CONSENT.
ANY REVISED DRAWINGS OR ADDITIONAL STRUCTURAL DESIGNS REQUIRED AFTER LOCAL AUTHORITY APPROVALS HAVE BEEN OBTAINED WILL FORM AN ADDITIONAL COST TO THE CLIENT.

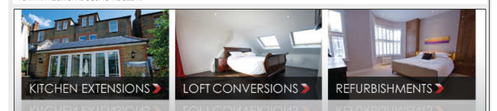

PLUS ROOMS PO Box 307, Northwood, Middlesex HA6 9DS | T: 0800 917 7127
Plus Rooms is trading name of plusrooms.com ltd. | Company Registration No. 7504728
Registered Office, Elwood House, 42 Lytton Road, Barnet, Herts, EN5 5BY | Directors James and Robert Benaid