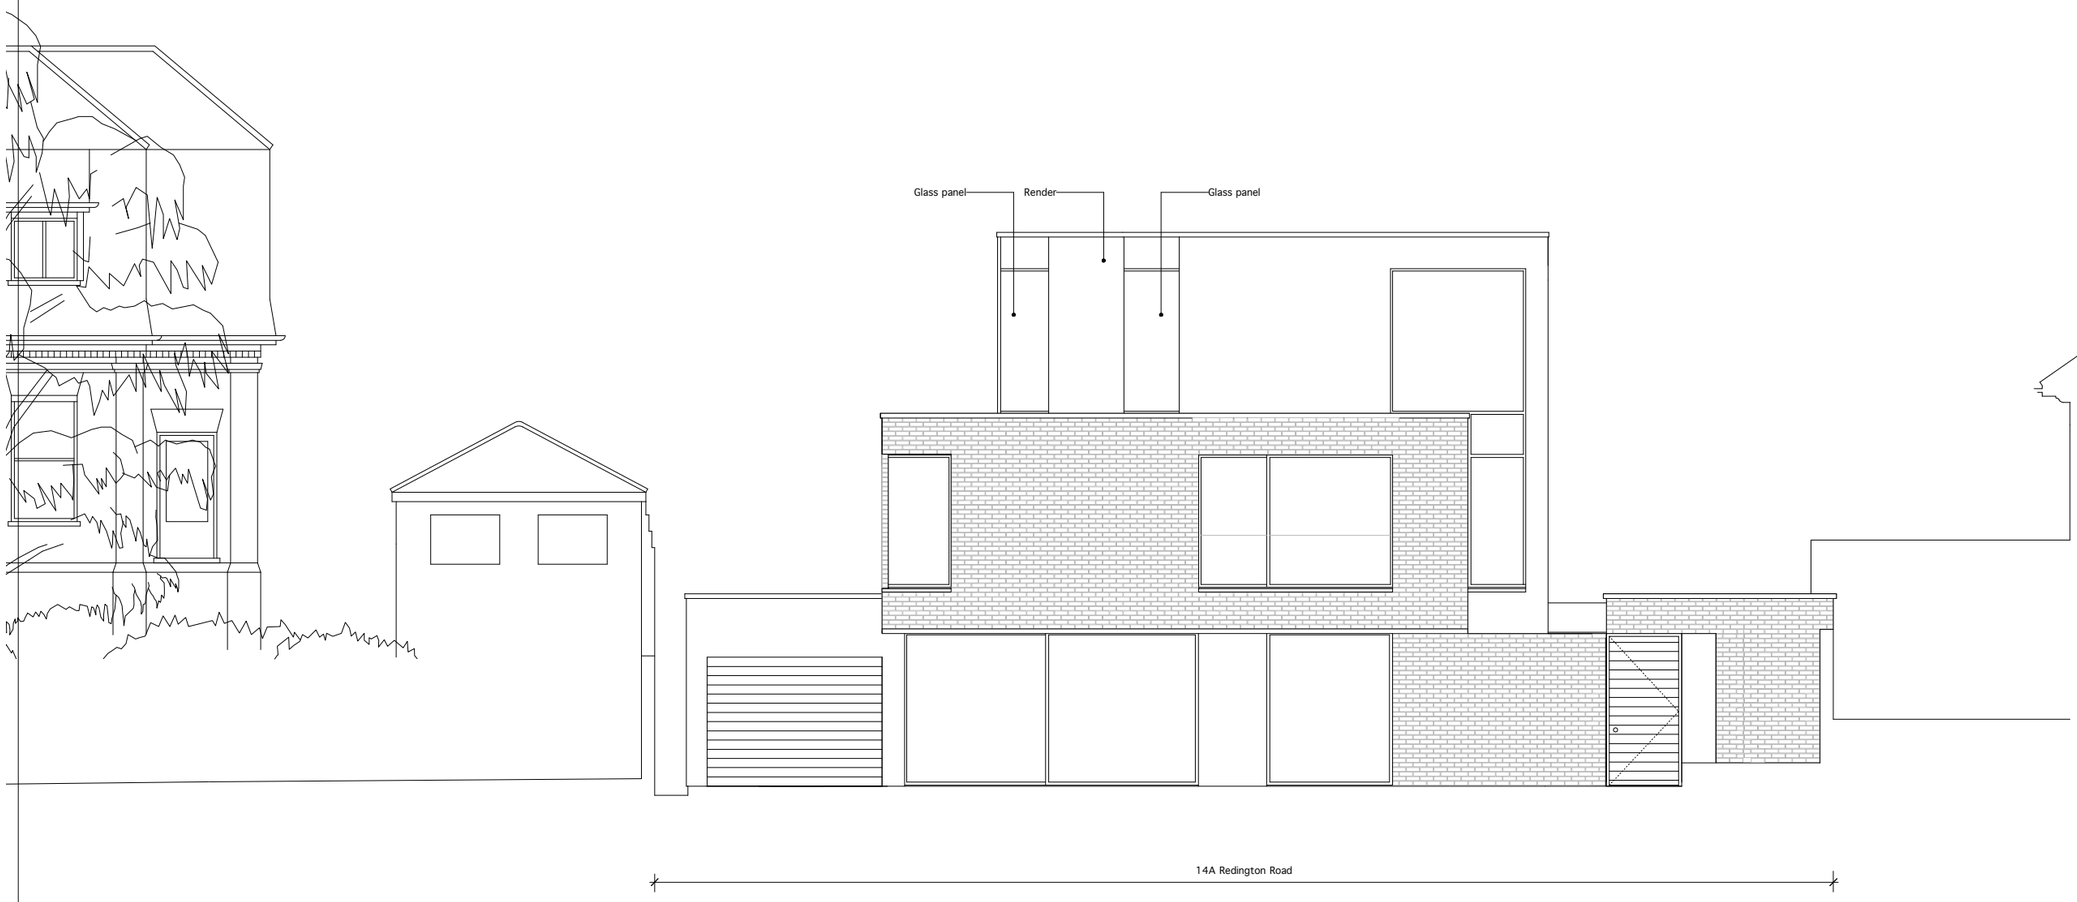


SCALE

Drawing to be read in conjunction with consultants information.
Do not scale from drawing.
All dimensions to be checked on site.
Drawing only to be used for purposes indicated.
Notify Architect of any discrepencies.
© WEBB ARCHITECTS LIMITED

5 4 3 2 1 0 m

REV-
A- 31.03.14- Elevation revised
B- 04.04.14- Rendered panel added, window added
C- 08.04.14- FF Ext omitted
D- 06.08.14- 2nd floor glazing revised
E- 12.12.14- Glazing revised

t 020 89680279
m 077 98854810
richard@webb-architects.co.uk
WEBB ARCHITECTS LIMITED

14A REDINGTON ROAD

PROPOSED SOUTH ELEVATION

1:50 / A1, 1:100 / A3

FOR INFORMATION

1141.03.11(E)