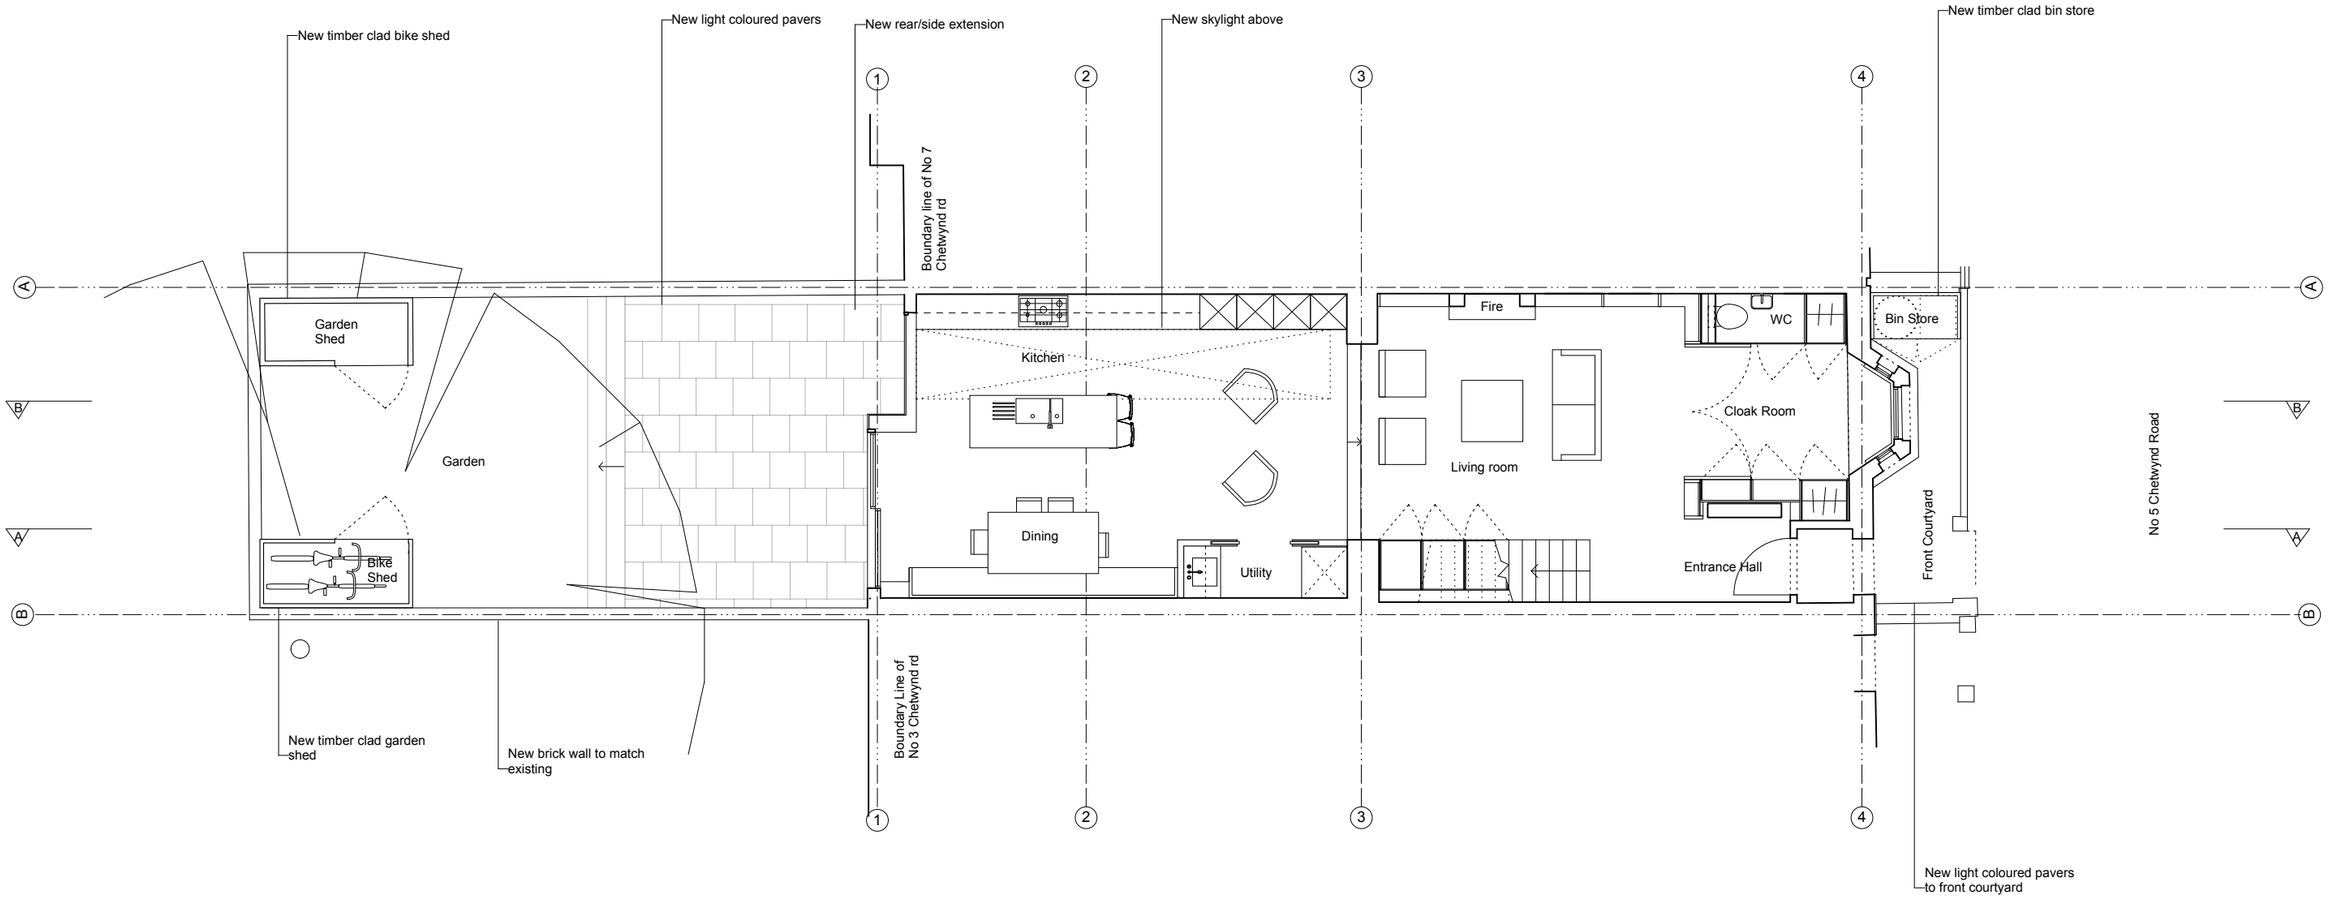

N

1
A2000

Proposed Ground Floor Plan

Scale: 1:100

0 1 2 3 4 5m

Scale bar (m)

DE ROSEE SA

Unit 21, Pall Mall Deposit
124 - 128 Barlby Road
London W10 6BL

020 7221 5495
info@deroseesa.com
www.deroseesa.com

All dimensions and levels to be verified on site and any discrepancies or ambiguities reported immediately to the architect prior to construction or fabrication.

Read in conjunction with relevant consultants drawings.

Do not scale.

Project **5 Chetwynd rd**
Maria & Julian Liddy

Stage: Planning condition

DATE 14.10.31
SCALE 1:100@A3
JOB 070

Revisions REV DATE DESC

Notes

Title Proposed Ground Floor Plan

DWG A2000

REV 01