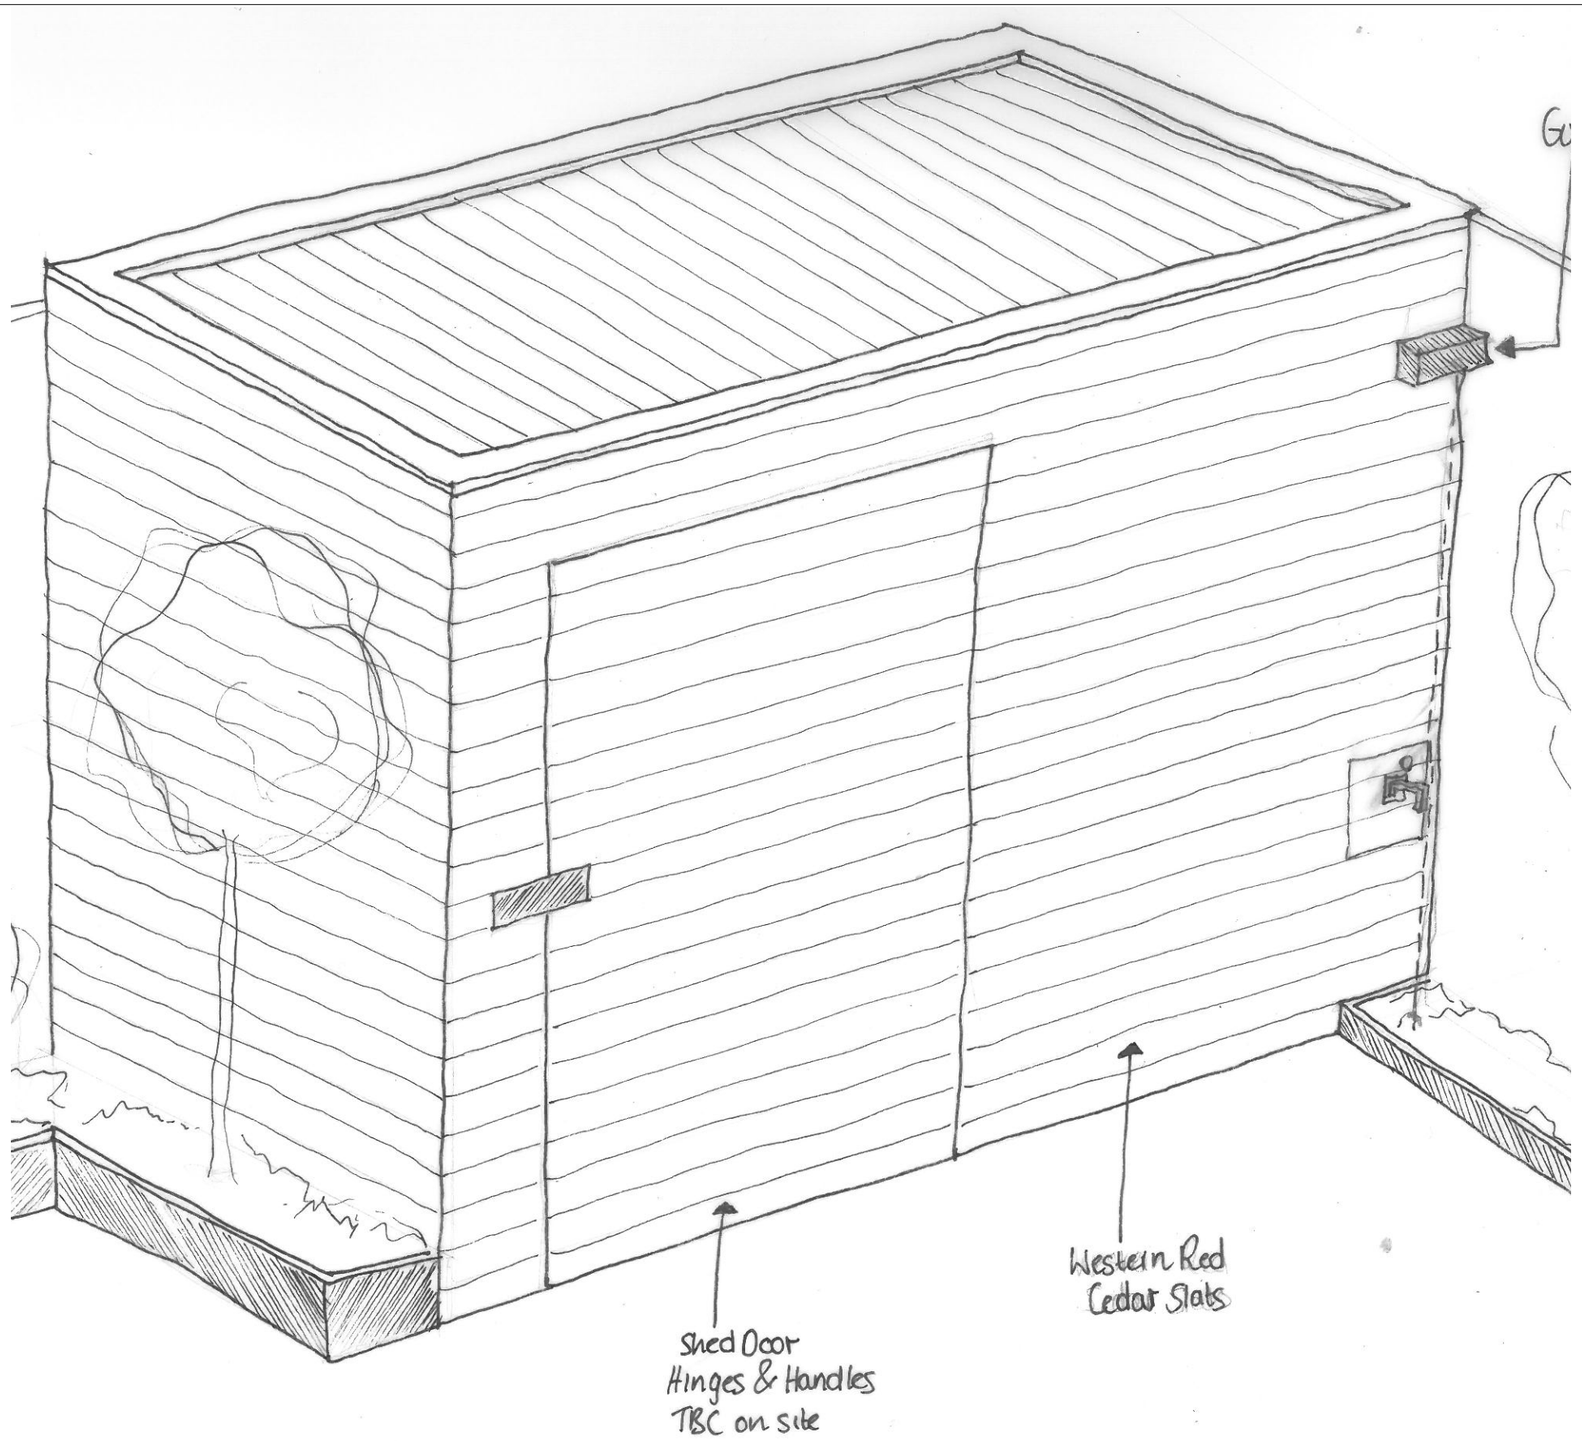

Axonometric Shed Sketch

DE
ROSEE
SA

Project 5 Chetwynd rd
Maria & Julian Liddy

Revisions REV DATE DESC

Notes

Title Proposed Plan

Unit 21, Pall Mall Deposit
124 - 128 Barlby Road
London W10 6BL

020 7221 5495
info@deroseesa.com
www.deroseesa.com

All dimensions and levels to be verified on site and any discrepancies or ambiguities reported immediately to the architect prior to construction or fabrication.

Read in conjunction with relevant consultants drawings.

Do not scale.

Stage: Planning condition

DATE 30.10.14
SCALE Not to Scale
JOB 070

DWG A6003

REV 01