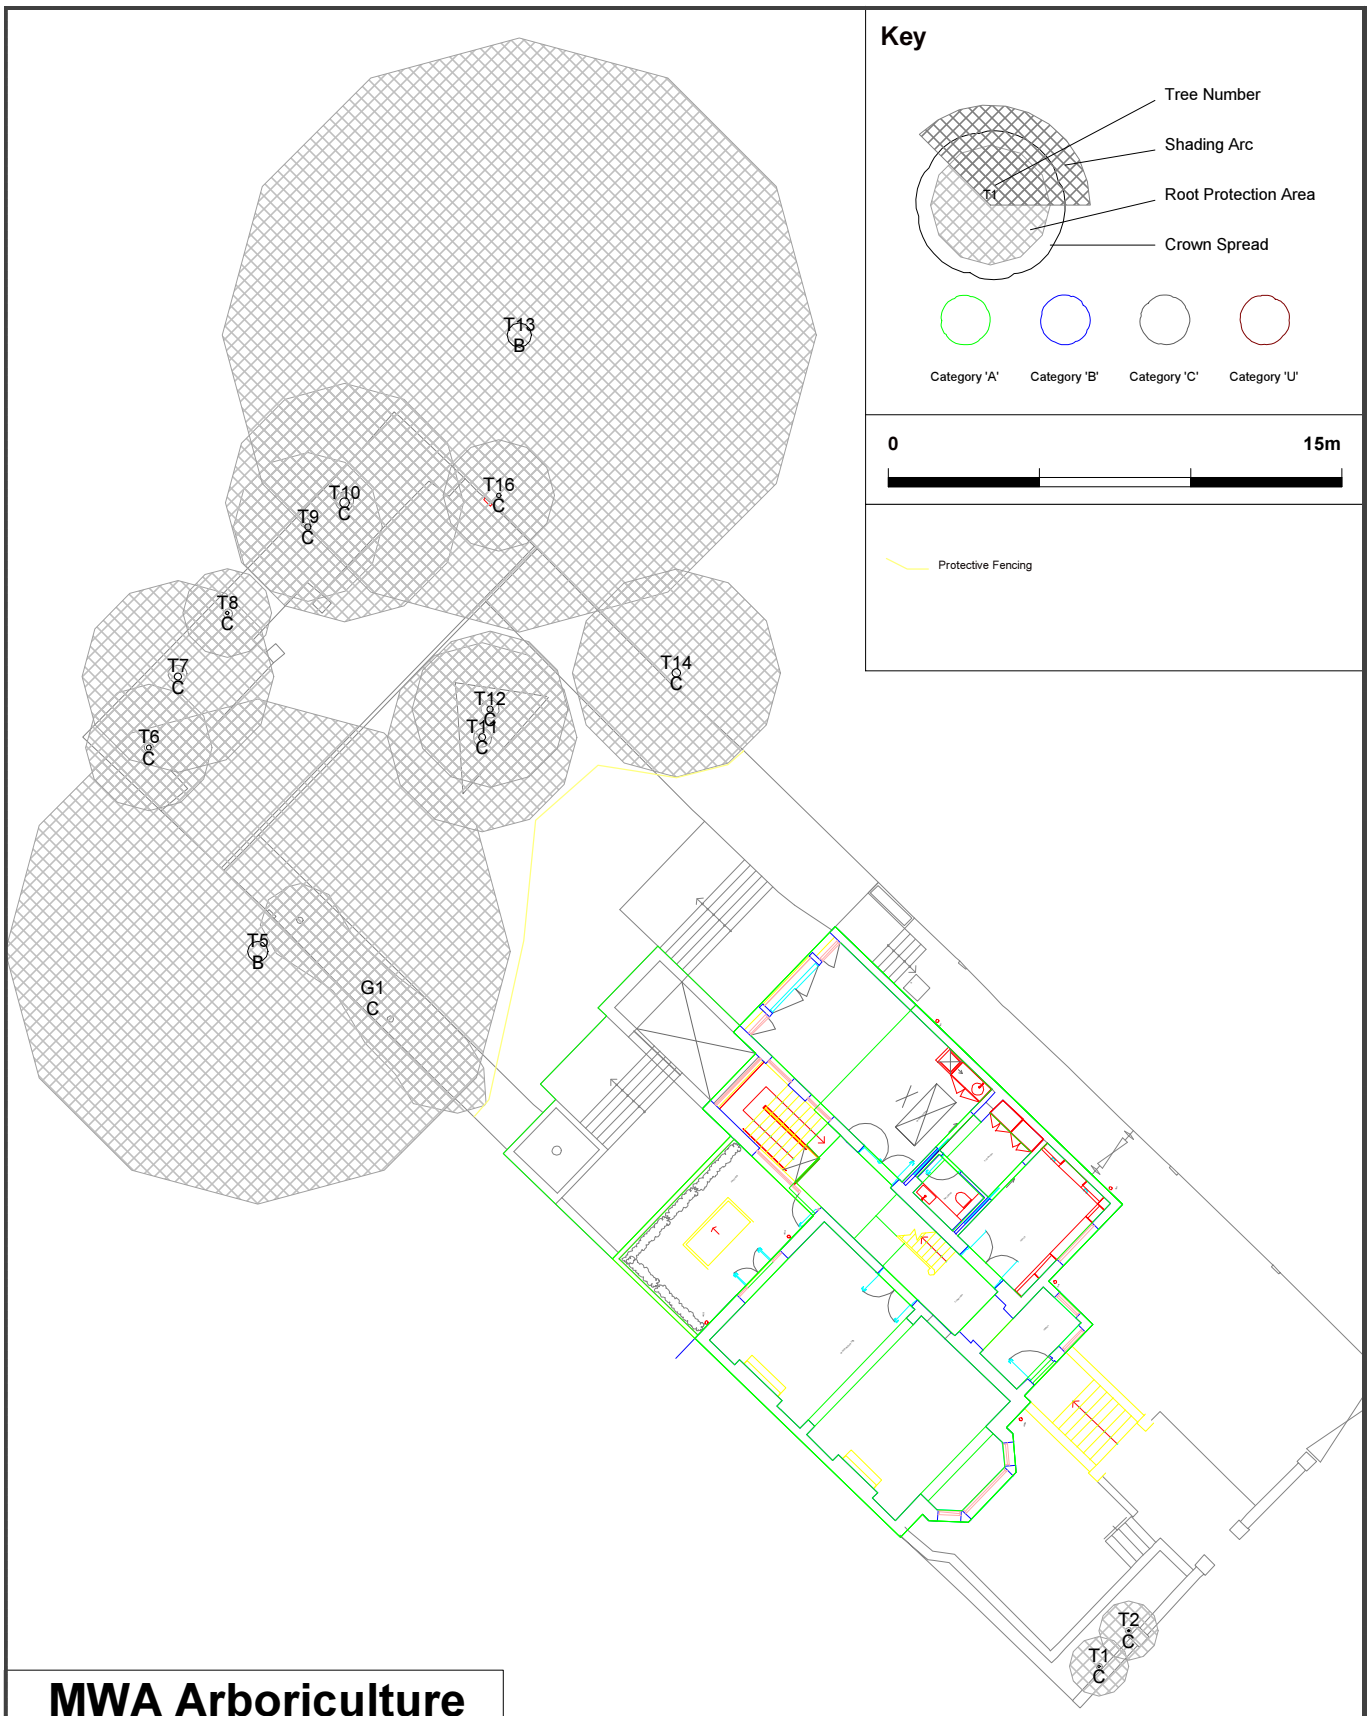

MWA Arboriculture

Bloxham Mill Business Centre, Barford Road, Bloxham, Oxon. OX15 4FF

Tel: 0844 243 7899 Email: office@mwaarboriculture.co.uk

44 Queens Grove

SCALE : 1 : 250 @ A4	DATE : 22/12/2014	N
MAP FILENAME : Tree Protection Plan		

Map data shown may contain Ordnance Survey ® products supplied by
Pear Technology Services Ltd; Email: info@peartechnology.co.uk
© Crown Copyright and database rights from date shown above
Ordnance Survey ® licence number 100023148