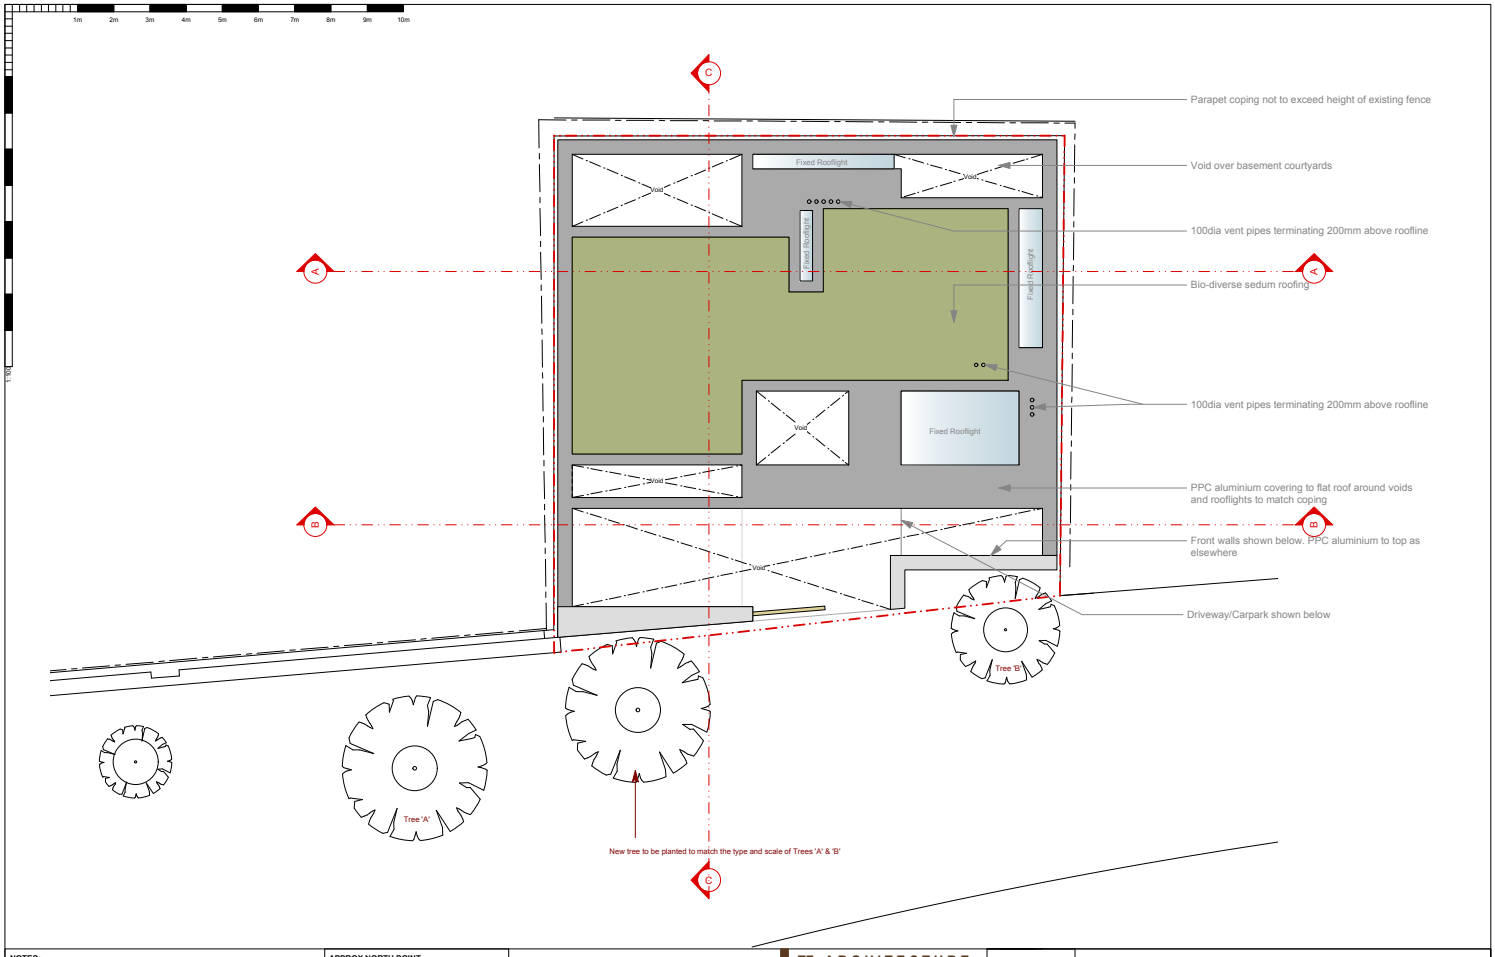

NOTES:

- DO NOT SCALE FROM THIS DRAWING.
- ALL DIMENSIONS TO BE CHECKED ON SITE.
- ALL OMISSIONS AND DISCREPANCIES TO BE REPORTED TO THE ARCHITECT IMMEDIATELY

APPROX NORTH POINT

N

TF ARCHITECTURE
2-3 WOODSTOCK STREET
LONDON W1C 2AB

T. 020 7052 0756
F. 020 7052 0757
E. info@tfarchitecture.com

STATUS	**PLANNING**				
PROJECT	ST PAULS MEWS, LONDON, NW1 9TZ				
DRAWING TITLE	**08.12.2014**	PROPOSED ROOF PLAN			
DATE 03.2014	**SCALE** 1:100@A3	**JOB NO.** 448	**DRWG NO.** (00)_112	**REV.** -	