1 ELEVATION A-A

Scale: 1:200

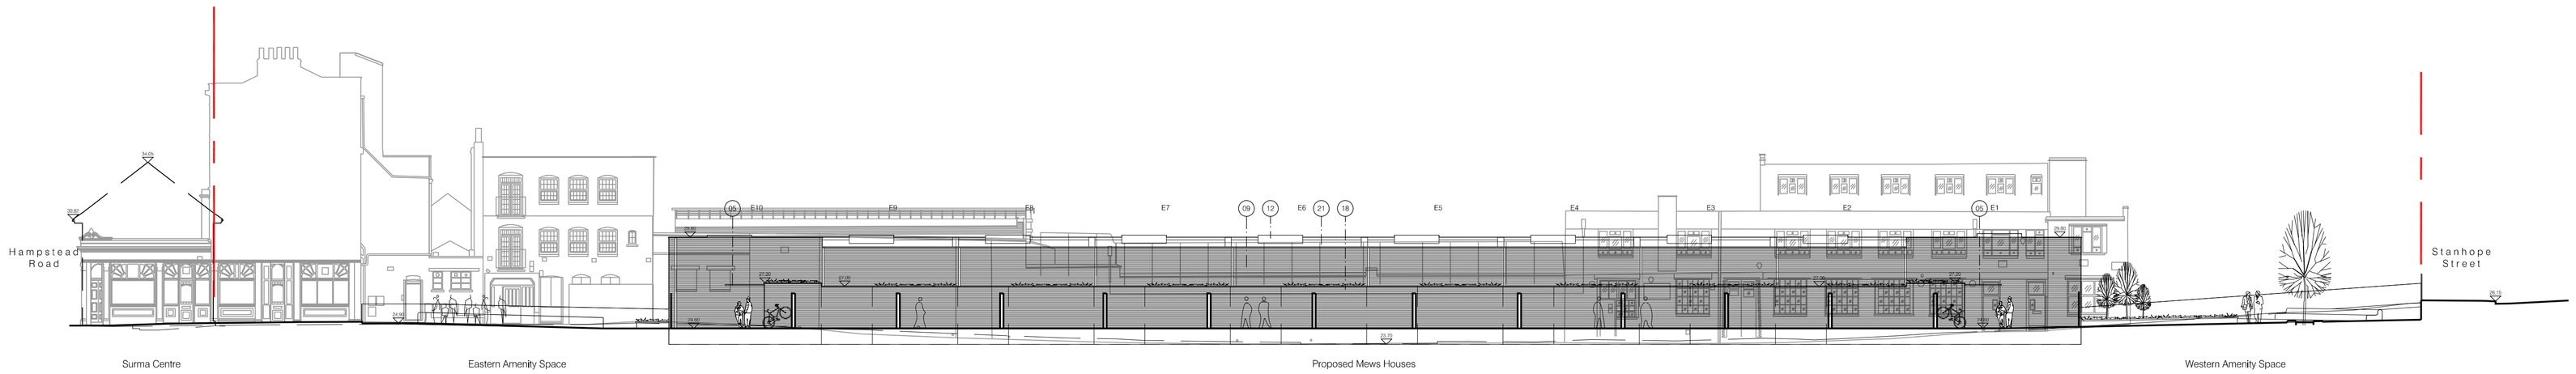

1 ELEVATION B-B

Scale: 1:200

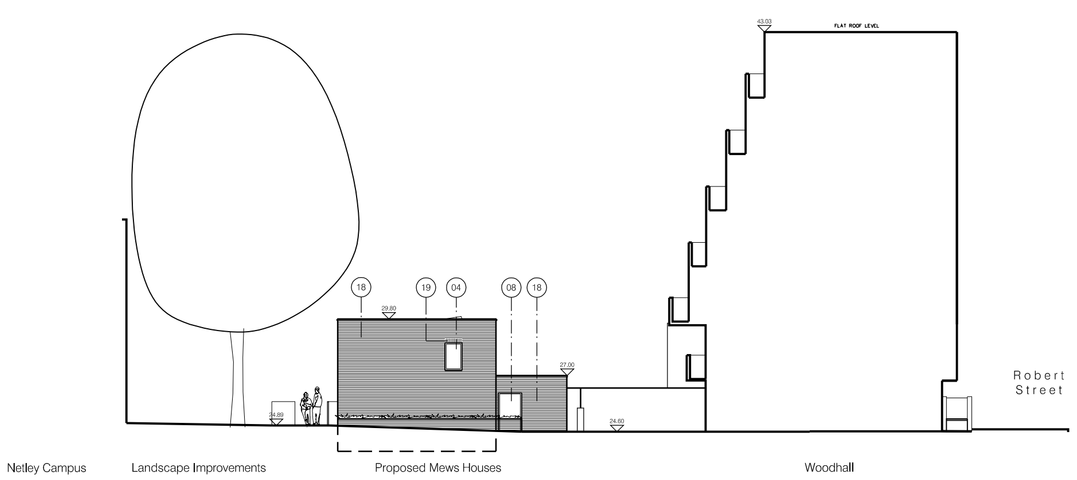

3 ELEVATION C-C

Scale: 1:200

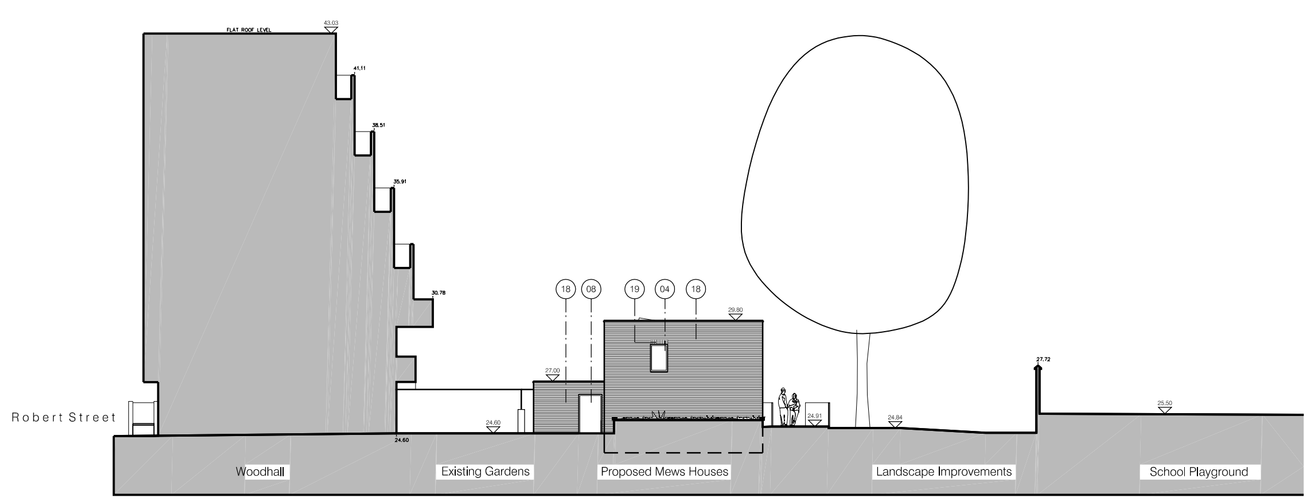

4 ELEVATION D-D

Scale: 1:200

MATERIALS KEY
01. Red brick
02. Powder coated tubular steel handrail and balustrade
03. Timber on steel framed balcony
04. Powder coated aluminium window
05. Lightweight canopy - powder coated steel frame and glazing
06. Reclaimed red stock brick
07. Red brick - recessed soldier course
08. Powder coated aluminium glazed door
09. Timber clad / natural finish hardwood boarding
10. Reglit
11. Metal panels
12. Standing seam zinc
13. Red brick panel
14. Glazing
15. Stained timber - dark
16. Curtain walling
17. Powder coated / galvanised steel gate
18. Buff brick
19. Buff brick - soldier course
20. Buff brick panel
21. Green roofing

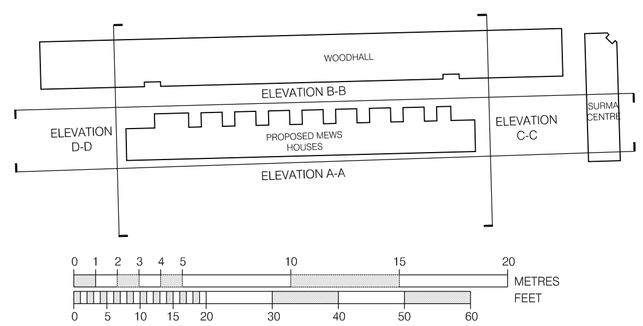

rev.	date	description	drn	aud

drawing status: PLANNING

Diespeker Wharf
38 Graham Street
London N1 8JX

T: 020 7336 7777
F: 020 7336 0770
URL: www.ptea.co.uk
E: forename.surname@ptea.co.uk

PTEa
POLLARD THOMAS EDWARDS architects

project	drawn	audited	scale	date
WOODHALL	HYT	CB	1:200@A1	14.03.12

dwg title	job no.	drg.no.	rev
PROPOSED ELEVATIONS	11_426	PL(00)360	