© WCEC ARCHITECTS - DISCLAIMER

This drawing is copyright and shall not be reproduced or used for any other purpose without the written permission of the Architects.
This drawing must be read in conjunction with all other related drawings and documentation.
It is the contractors responsibility to ensure full compliance with the Building Regulations.
Do not scale from this drawing, use figured dimensions only.
It is the contractors responsibility to check and verify all dimensions on site.
Any discrepancies to be reported immediately.
IF IN DOUBT ASK.
Materials not in conformity with relevant British or European Standards/Codes of practice or materials known to be deleterious to health & safety must not be used or specified on this project.
Materials known to contain asbestos contaminated materials (ACM's) in the manufacture or installation process have not been specified and must not be used on this project

NOTE:

Elevations to be read in line with:

A31-G01 - Curtain Wall Details Block G
A32-G01 - External Door Schedule Block G
A31.4-01 to 03 - Window Types Schedule
Sheet 1 to Sheet 3

Block G South
1 : 100

Block G East
1 : 100

Materials Key:

1. Red-Multi Facing Brickwork. NBS Ref: External multiple leaf wall above dpc masonry system. 25-10-55/123 Type A (Red Bricks)
2. White Facing Brickwork. NBS Ref: External multiple leaf wall above dpc masonry system. 25-10-55/123 Type B (White Bricks)
3. High Pressure Laminate Rainscreen Claddidng. NBS Ref: Drained and back-ventilated rainscreen cladding. 25-80-70/120 Type A (Trespa)
4. Porcelain Rainscreen Claddidng. NBS Ref: Drained and back-ventilated rainscreen cladding. 25-80-70/120 Type B (Stone to Entrances)
5. Aluminium Window System. NBS Ref: Aluminium framed windows. 25-50-95/125 Types A-G
6. Aluminium Curtain Walling System. NBS Ref: Stick curtain walling system. 25-25-15/175 Type A (Curtain Walling to non residential areas)
7. Aluminium Curtain Walling System. NBS Ref: Stick curtain walling system. 25-25-15/175 Type B (Curtain Walling to penthouse level)
8. Balconies. NBS Ref: Pre-fabricated balcony structure. 20-05-80/140.
9. Laminated Glazed Balustrading. NBS Ref: Ballustrade and guarding system. 25-25-10/110 Type A
10. Powder Coated Steel Balustrading. NBS Ref: Ballustrade and guarding system. 25-25-10/110 Type B
11. Timber Cladding. NBS Ref: Timber weatherboarding system. 25-80-95/195
12. Timber Screening NBS Ref: TBC
13. Metallic Bronze Alucobond Cladding. NBS Ref: Rigid sheet cladding system. 25-80-76/170
14. Glazed Facing Brickwork NBS Ref: External multiple leaf wall above dpc masonry system. 25-10-55/TBC
15. Penthouse Solid Privacy Screen NBS Ref: TBC

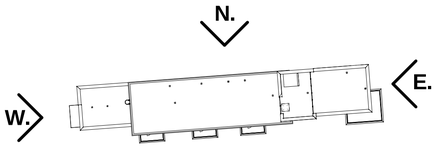

Block G North
1 : 100

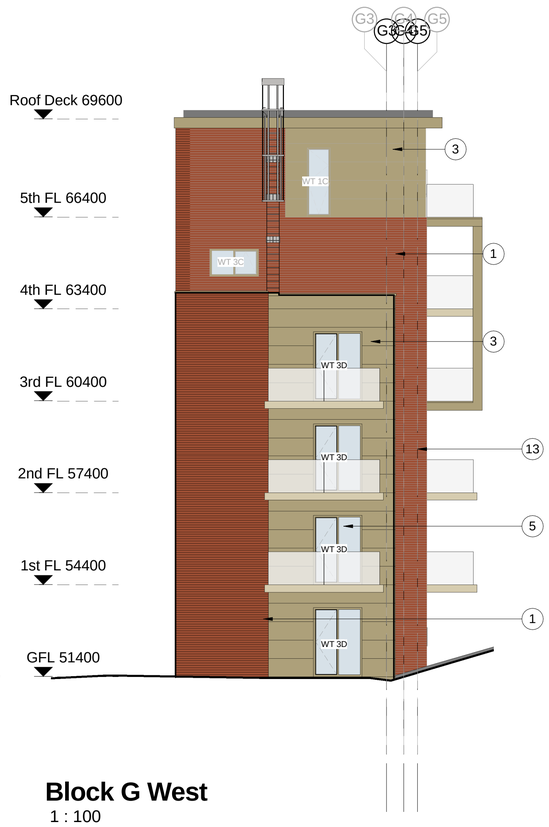

Block G West
1 : 100

No	Date	Description	By	Ckd
Q	27.10.14	Window Types updated and Elevations updated following comments received and detail design review	MPS	DRJ
P	20.10.14	Window Type 1F updated following detailed information received	MPS	DRJ
O	14.10.14	Dry Riser position adjusted	MPS	DRJ
N	13.10.14	General update	LA	DRJ
M	06.10.14	Two number windows amended from type 1A to type 1C	LA	DRJ
L	01.10.14	Window type 10A indicated to 5th floor. window 3E ground floor dropped to 1050mm from ffl.	LA	DRJ
K	29.09.14	Window opening amended following comments received	MPS	DRJ
J	23.09.14	Windows updated on each floor following comments received	MPS	DRJ
I	17.09.14	West elevation amended, CW references added	PH	DRJ
H	28.08.14	Block G Balcony Frame Supports Omitted following OHMG Instruction	PH	DRJ
G	12.08.14	Glazing Position Tweaked	PH	DRJ
F	04.08.14	2no. GF windows amended to G001. Additional entrance door added	PH	DRJ
E	29.07.14	Window References Amended	PH	DRJ
D	15.07.14	Elevations amended to align with updates to plan	PH	DRJ
C	12.08.13	Minor amendments following re-positioning of BL G	MDB	
B	05.07.13	Elevations updated to refelect plan updates.	MDB	JA
A	09.04.13	Issued for Tender	AKS	JA

CLIENT
BALLYMORE
Network Rail

PROJECT
West Hampstead Square

TITLE
Block G Elevations

DRAWING STATUS
Construction

DRAWN AKS | CHECKED JA

SCALE As indicated @ A1

DATE 03/15/13

wcec architects
South Building, Staple Inn Buildings
London, WC1V 7PZ
t:020 3388 0019, e: email@wcec.co.uk, www.wcec.co.uk

JOB NO.	DRAWING NO.	REV
12-316	A00-G21	Q