Figured dimensions only to be taken from this drawing.
Any errors or omissions to be reported to the architect.

NORTH

0 500 1000 2000 3000 4000 5000 6000 7000 8000 9000 10000mm
Scale Bar

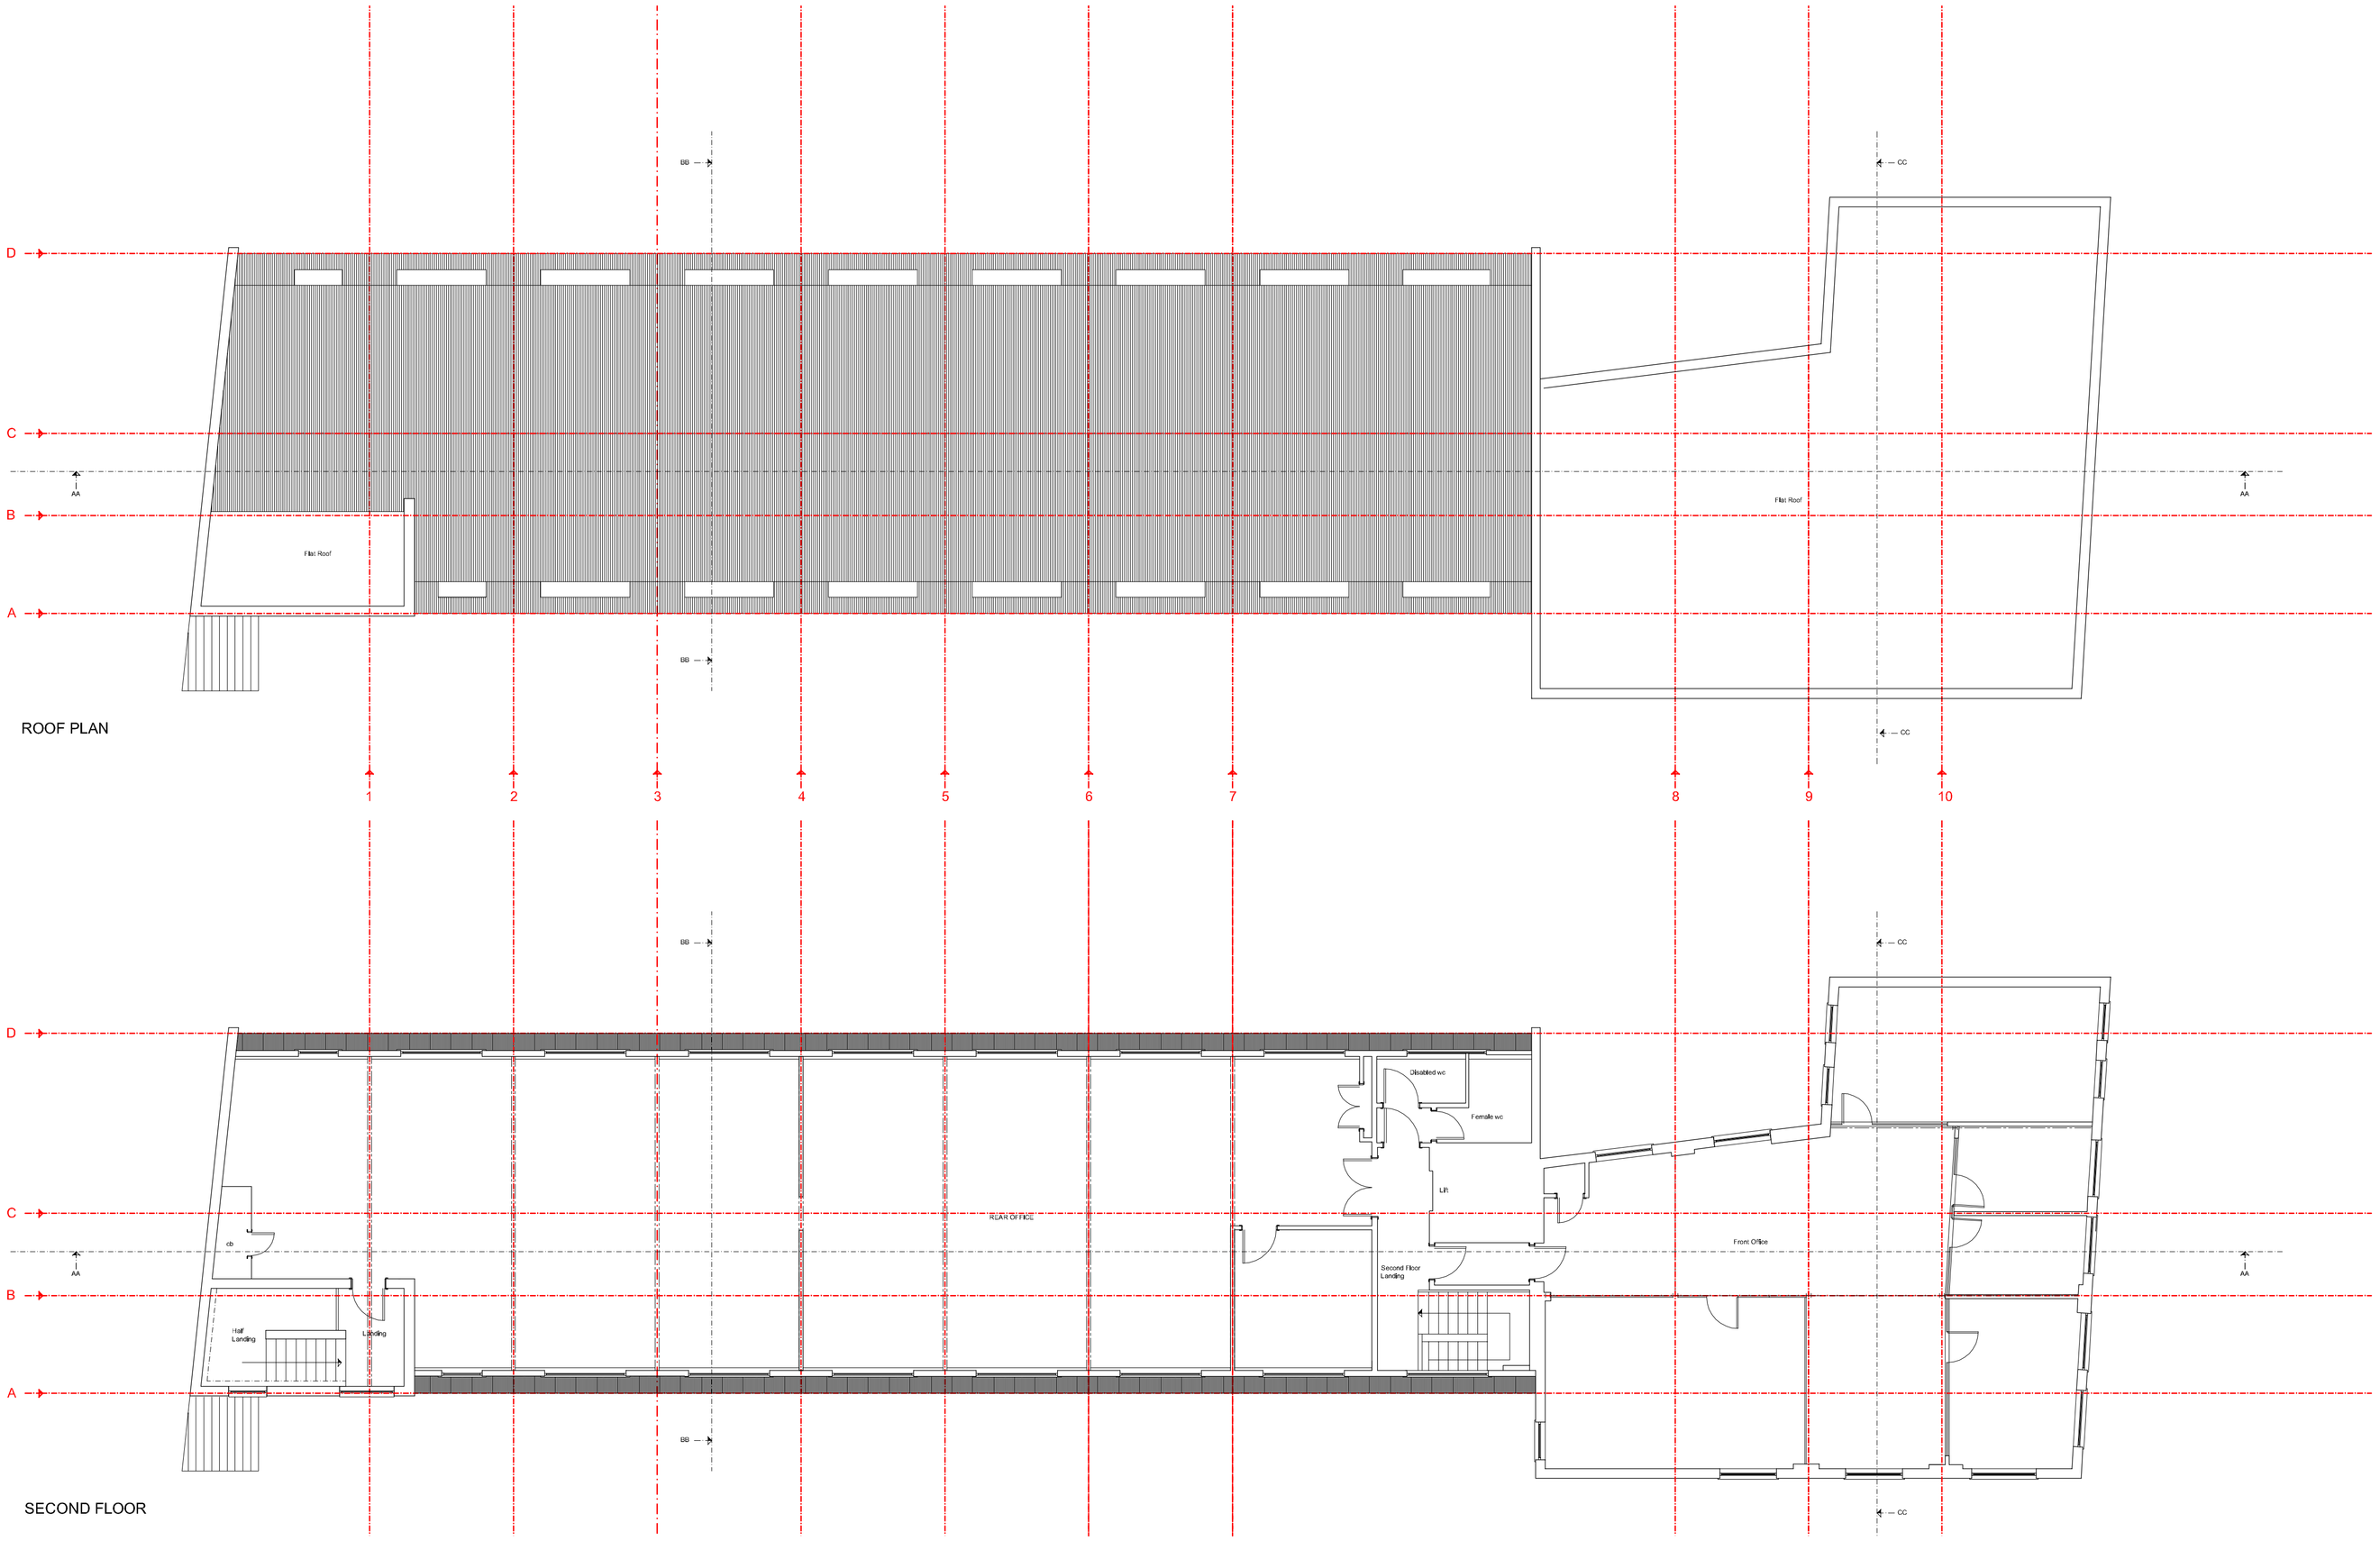

ROOF PLAN

SECOND FLOOR

client :

ASANDK

drawing title :

EXISTING FLOOR PLANS
SECOND TO ROOF

property :

5-6 UNDERHILL STREET
LONDON NW1 7HS

AVIS APPLETON & ASSOCIATES
11 Barmouth Road
Wandsworth
London SW18 2DT
t: 0208 877 9170
e: post@avisappleton.com

scale	:	A1 @ 1.100 or A3 @ 1.200
date	:	10.02.2014
drawing number	:	14.8396.03
drawn by	:	MJA

Copyright retained by the AVIS APPLETON & ASSOCIATES LTD