Figured dimensions only to be taken from this drawing.
Any errors or omissions to be reported to the architect.

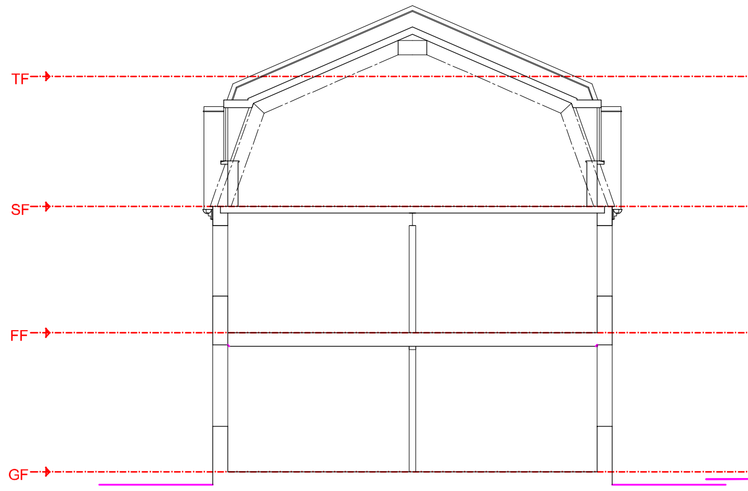

SECTION BB

FRONT ELEVATION

SECTION CC

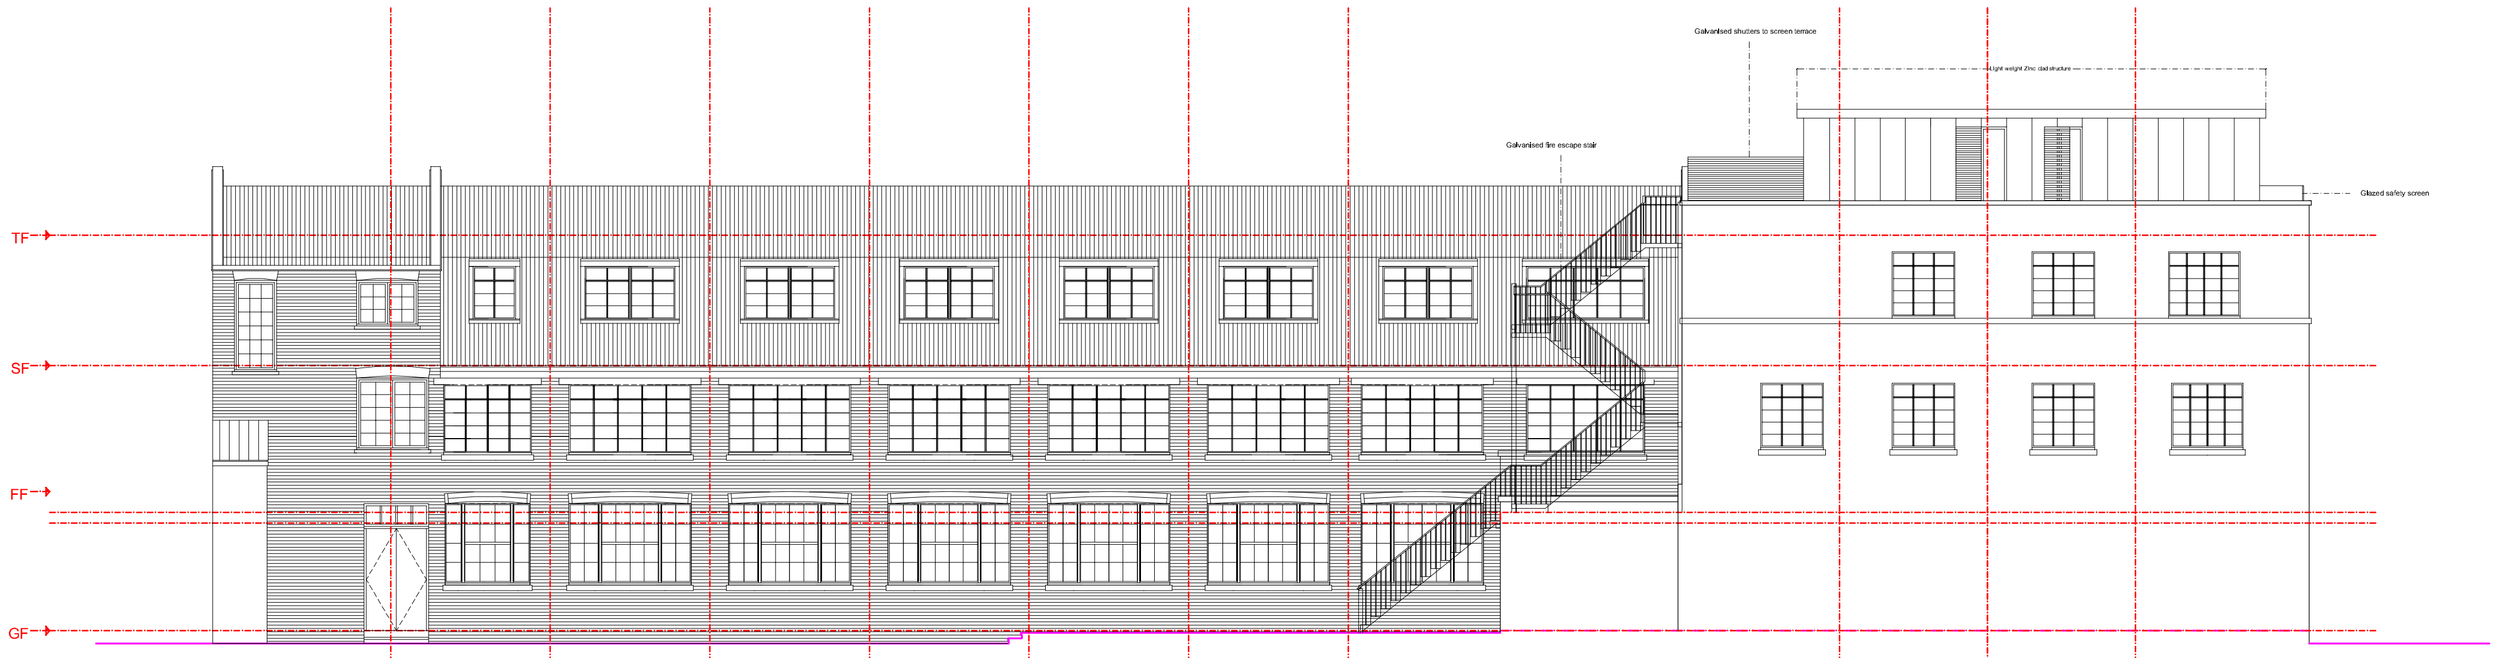

FLANK ELEVATION NORTH WEST

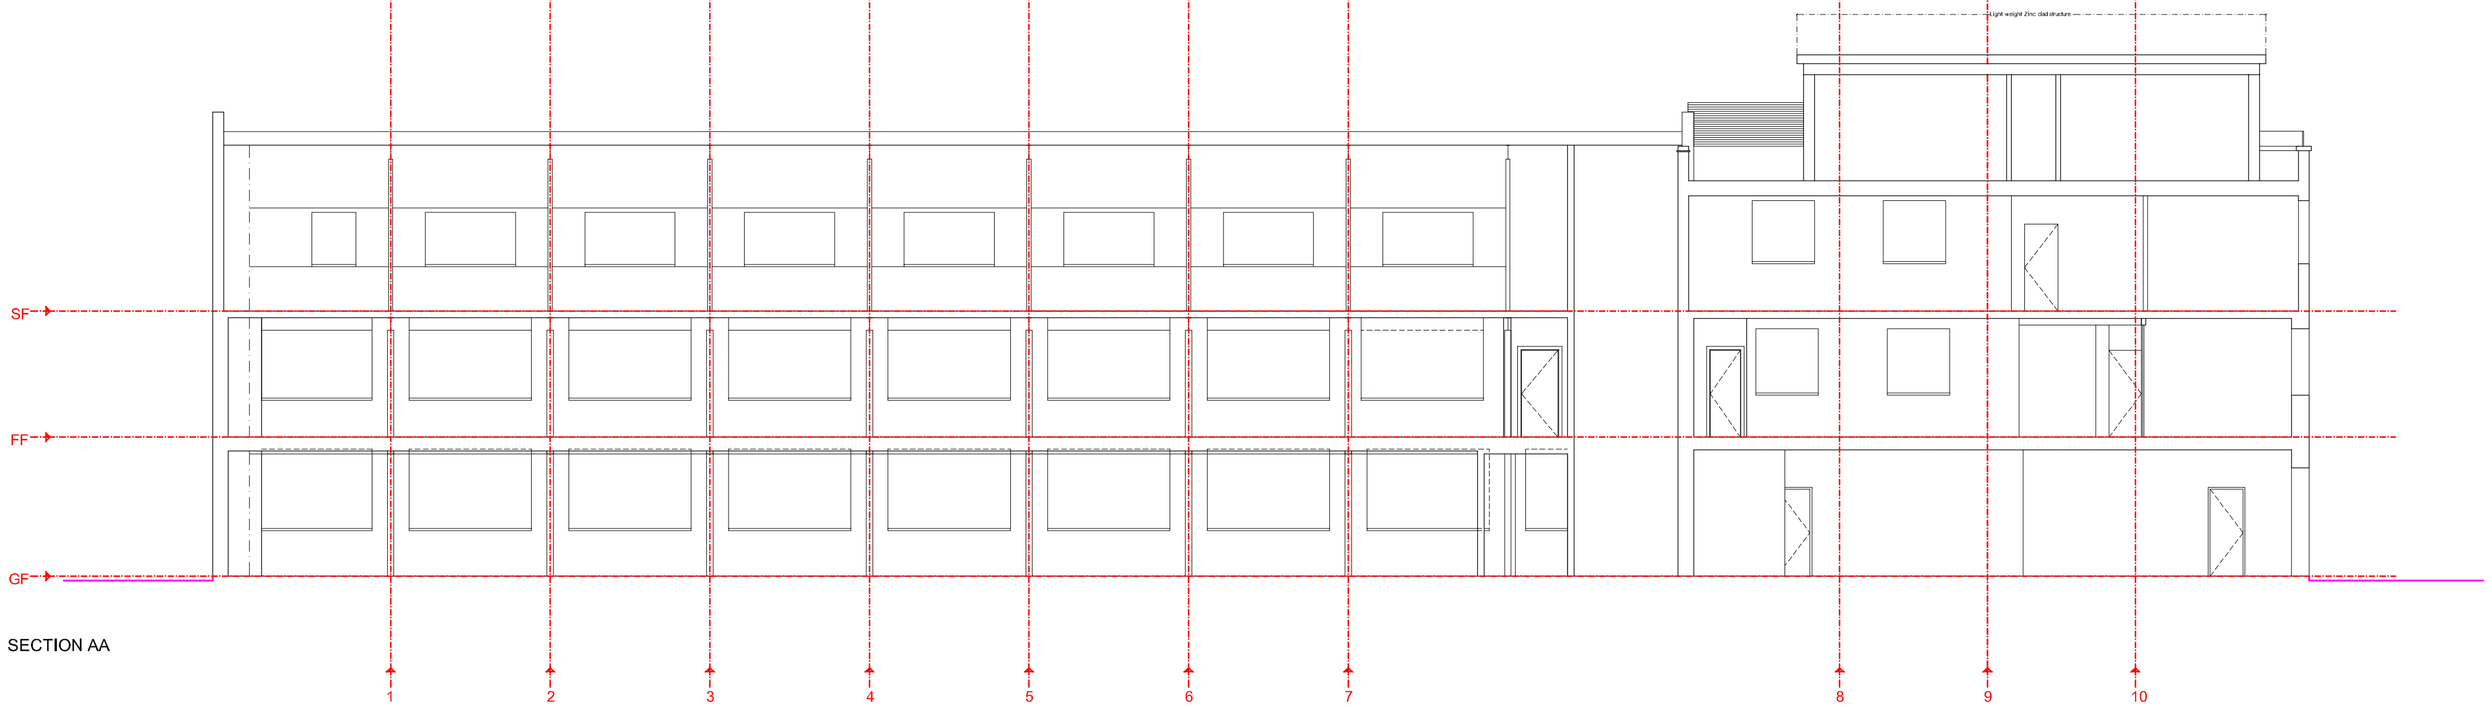

SECTION AA

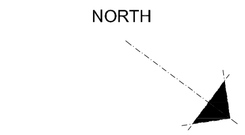

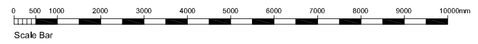

client :

ASANDK

drawing title :

PROPOSED ELEVATIONS & SECTIONS

property :

5-6 UNDERHILL STREET
LONDON NW1 7HS

AVIS APPLETON & ASSOCIATES
11 Barmouth Road
Wandsworth
London SW18 2DT
t: 0208 877 9170
e: post@avisappleton.com

scale	:	A1 @ 1.100 or A3 @ 1.200
date	:	14.10.2014
drawing number	:	14.8396.07
drawn by	:	MJA

Copyright retained by the AVIS APPLETON & ASSOCIATES LTD