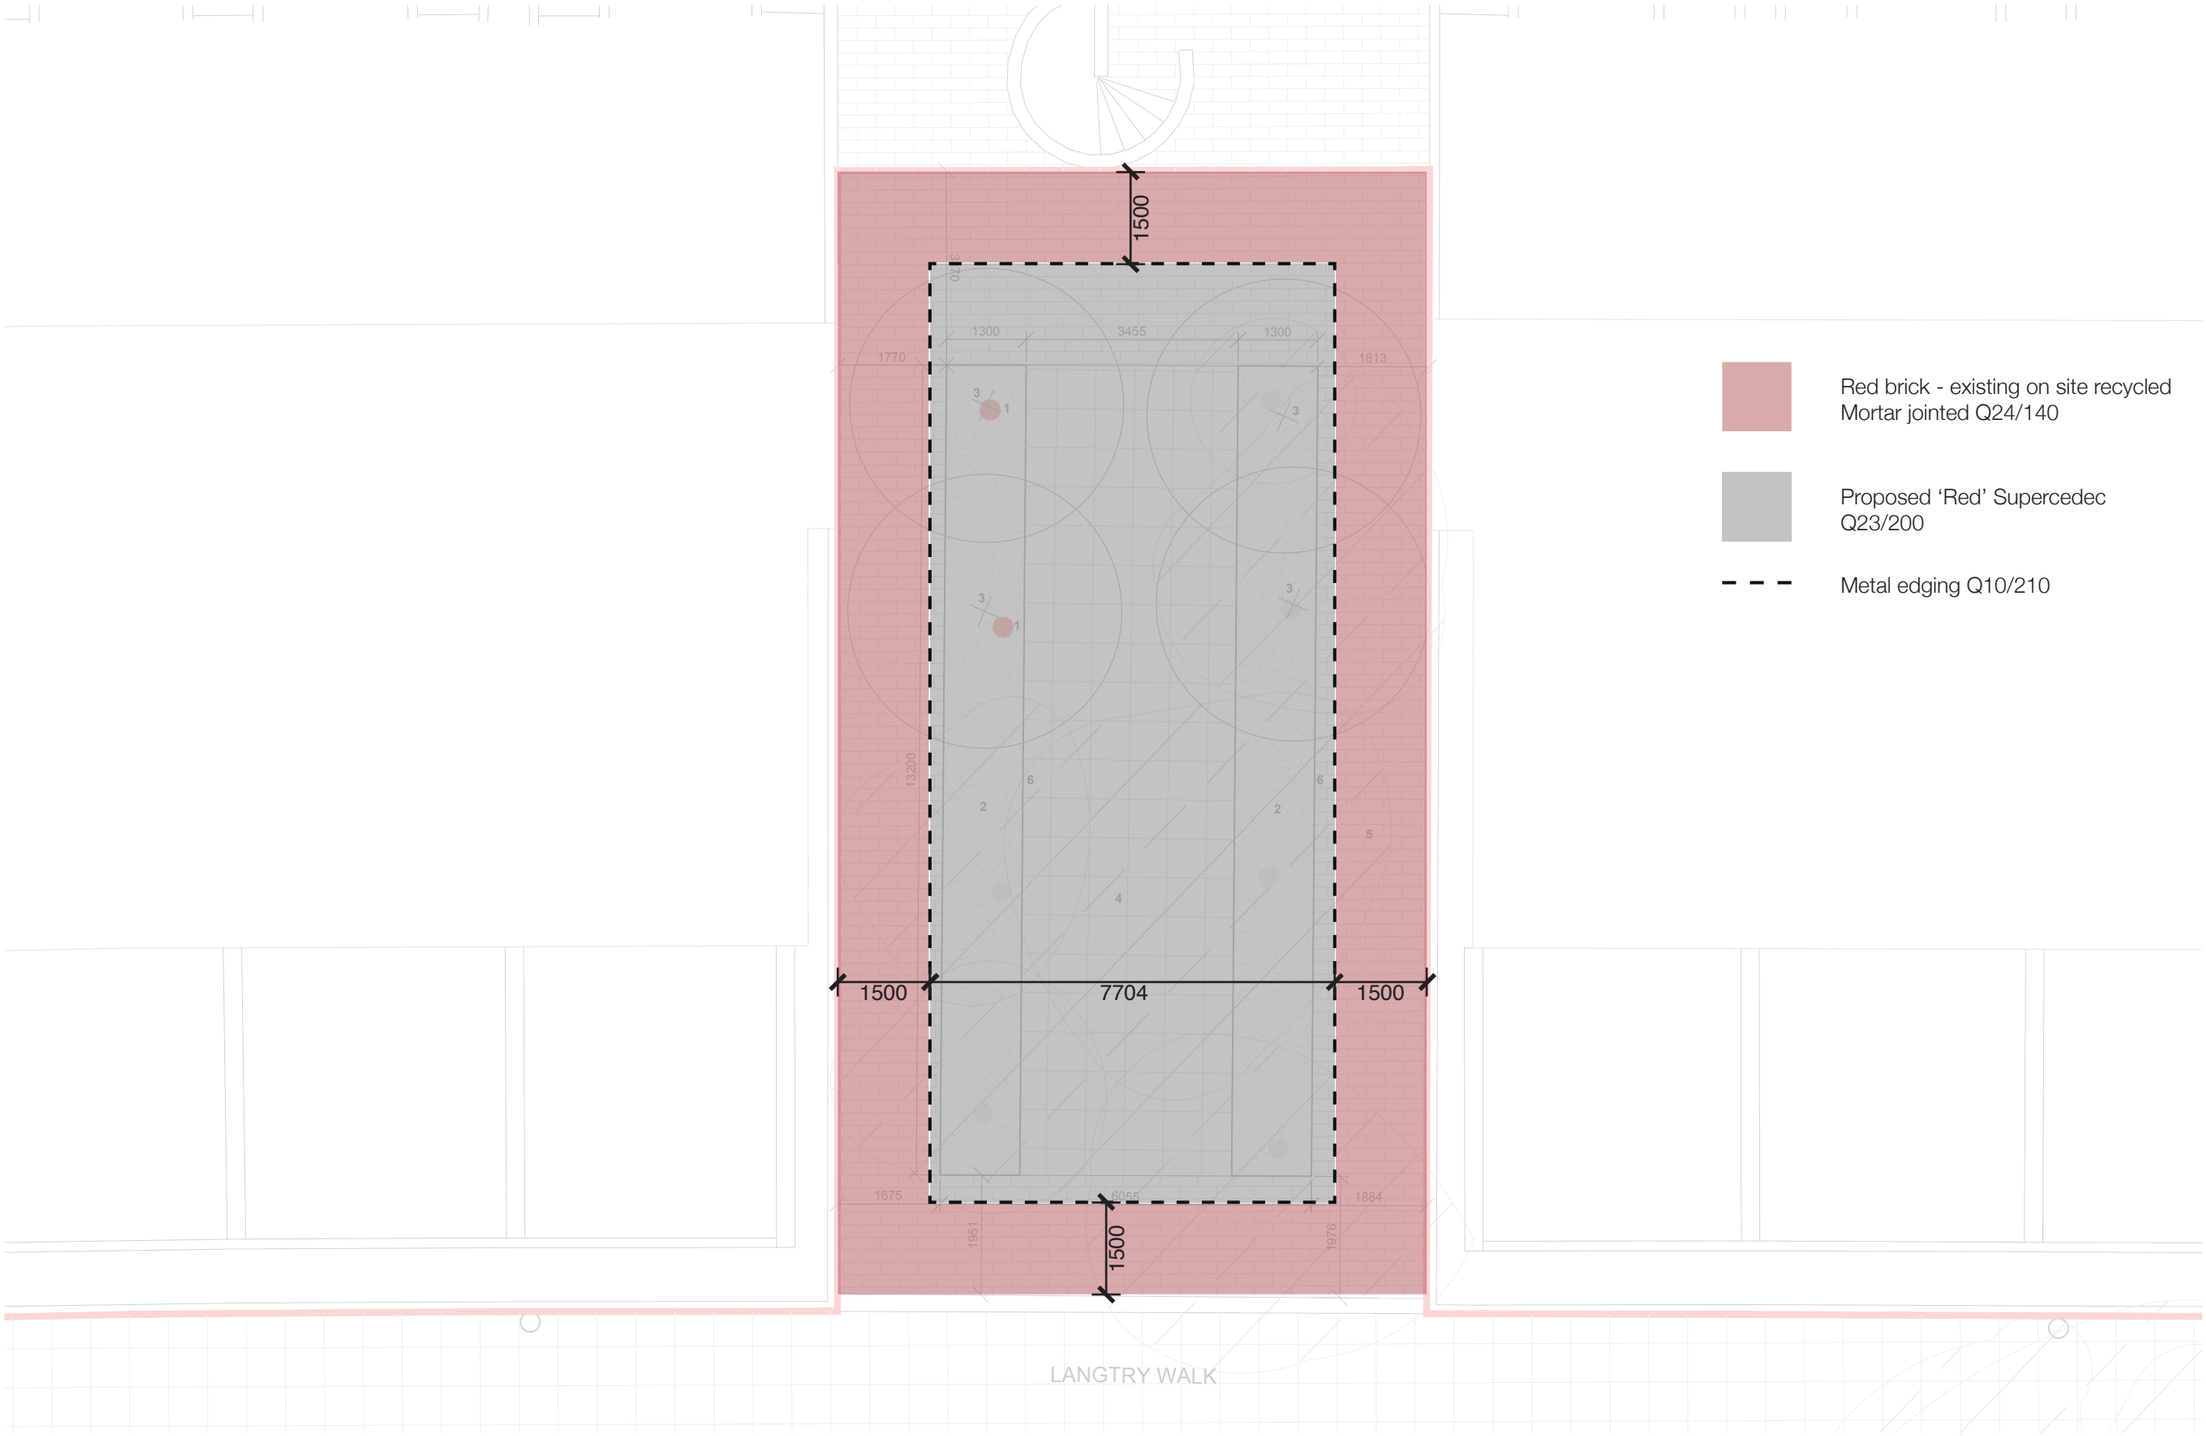

Red brick - existing on site recycled
Mortar jointed Q24/140

Proposed 'Red' Supercedec
Q23/200

Metal edging Q10/210

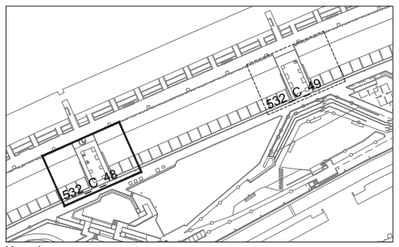

Key plan

J & L Gibbons

SK_141029
B Block 1
Scale 1:100 @A3