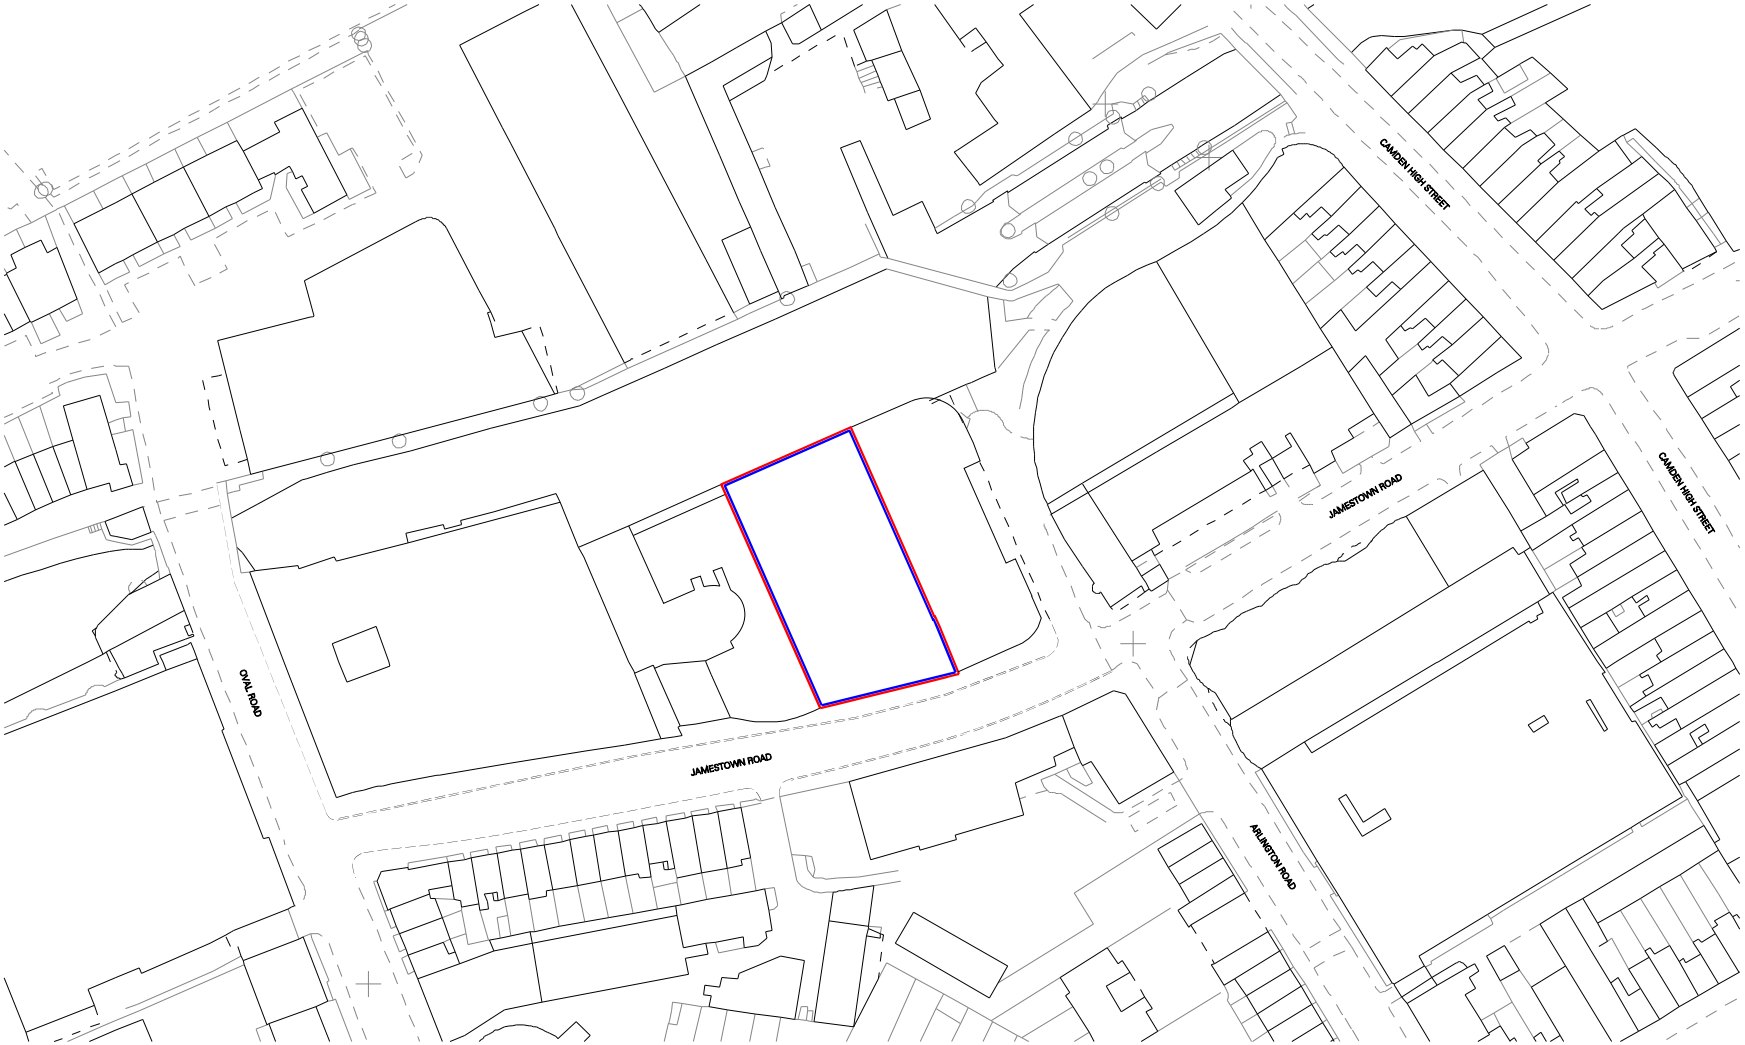

Plan 01 — site location plan

Scale 1:500

0 5 10 20 50

REV.	DATE	DESCRIPTION	REV.	DATE	DESCRIPTION
-	05.07.13	ISSUED FOR PLANNING			
-	03.10.13	ISSUED FOR PLANNING			

NOTES:
1. ALL DIMENSIONS IN MM
2. THIS DRAWING TO BE READ IN CONJUNCTION WITH ALL RELEVANT CONTRACT DOCUMENTS
3. THIS DRAWING TO BE READ IN CONJUNCTION WITH ALL ENGINEER'S DRAWINGS
4. DO NOT SCALE FROM THE DRAWING
5. REPORT ANY ERRORS, CONTRADICTIONS, AND OMISSIONS TO THE ARCHITECT AS SOON AS POSSIBLE

KEY:
SITE BOUNDARY LINE
LAND WITHIN SAME OWNERSHIP

N

JOB NO:	A13-007
SCALE:	1:1000 @ A3 1:500 @ A1
STATUS:	PLANNING

DRAWING NAME:	SITE LOCATION PLAN
PROJECT NAME:	JAMESTOWN ROAD
DRAWING NO:	P001/-