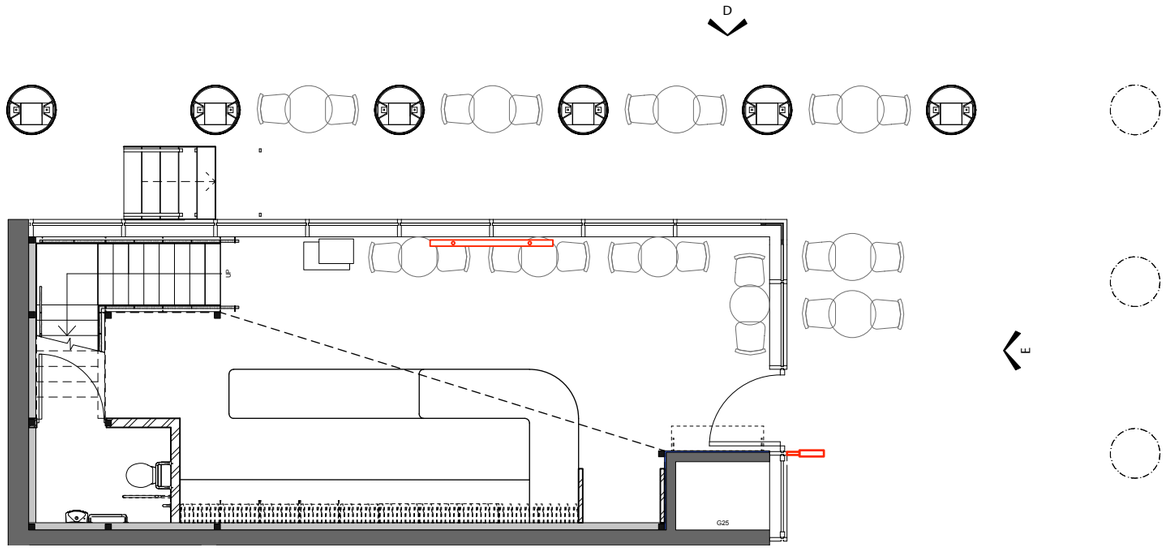

- 410 REFERENCE PLAN FOR ELEVATIONS
SCALE 1:25@ A1, 1:50 @A3

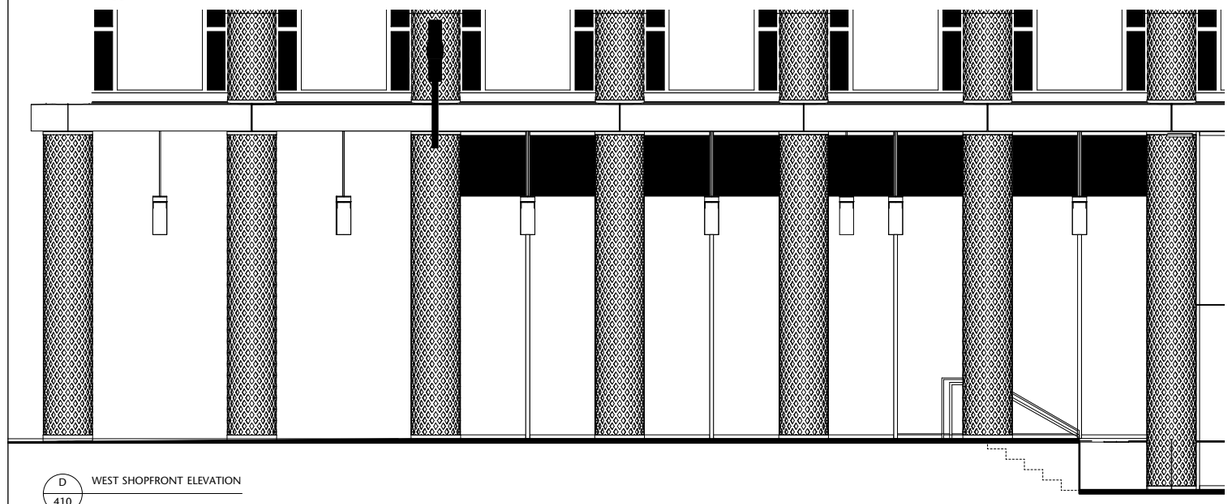

D 410 WEST SHOPFRONT ELEVATION

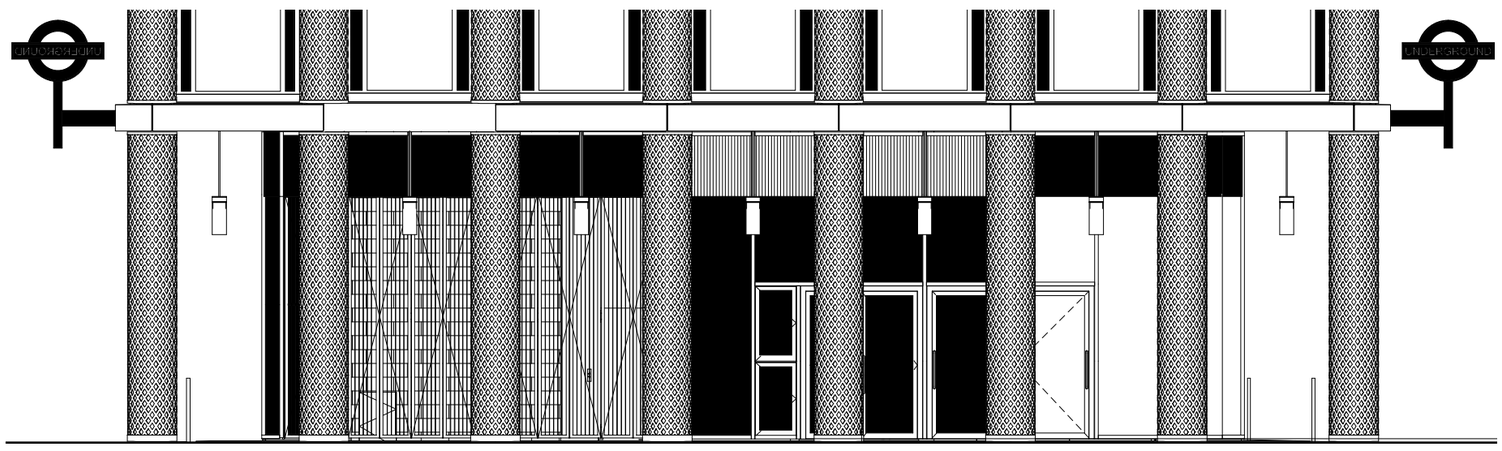

E 410 NORTH SHOPFRONT ELEVATION

NOTES

This drawing should not be scaled. The contractor is to verify all dimensions and conditions on site. This drawing is the property of Fusion and they reserve the copyright. It is issued on the understanding that it will not be copied, reproduced or disclosed in whole or in part to any unauthorised party without written permission from Fusion

REFERENCE IMAGES

FUSION
design and architecture

4 Risborough Street London SE1 OHE
Tel: 020 7928 9982 Fax: 020 7928 9994
email : mail@fusiondna.co.uk

Job Name: **NOTES KINGS CROSS**

Site Address: BUILDING B2, 1 PANCRAS SQUARE, KINGS CROSS, LONDON N1C 4AB

Drg Name: **SIGNAGE DETAIL & SHOPFRONT ELEVATIONS**

Status: FOR INFORMATION

Drawn by:	BM	Checked by:	SS
Scale:	1:10 @ A1, 1:20 @A3	Date:	07.2014
Job/Drg Nº:	**143.02/411**		