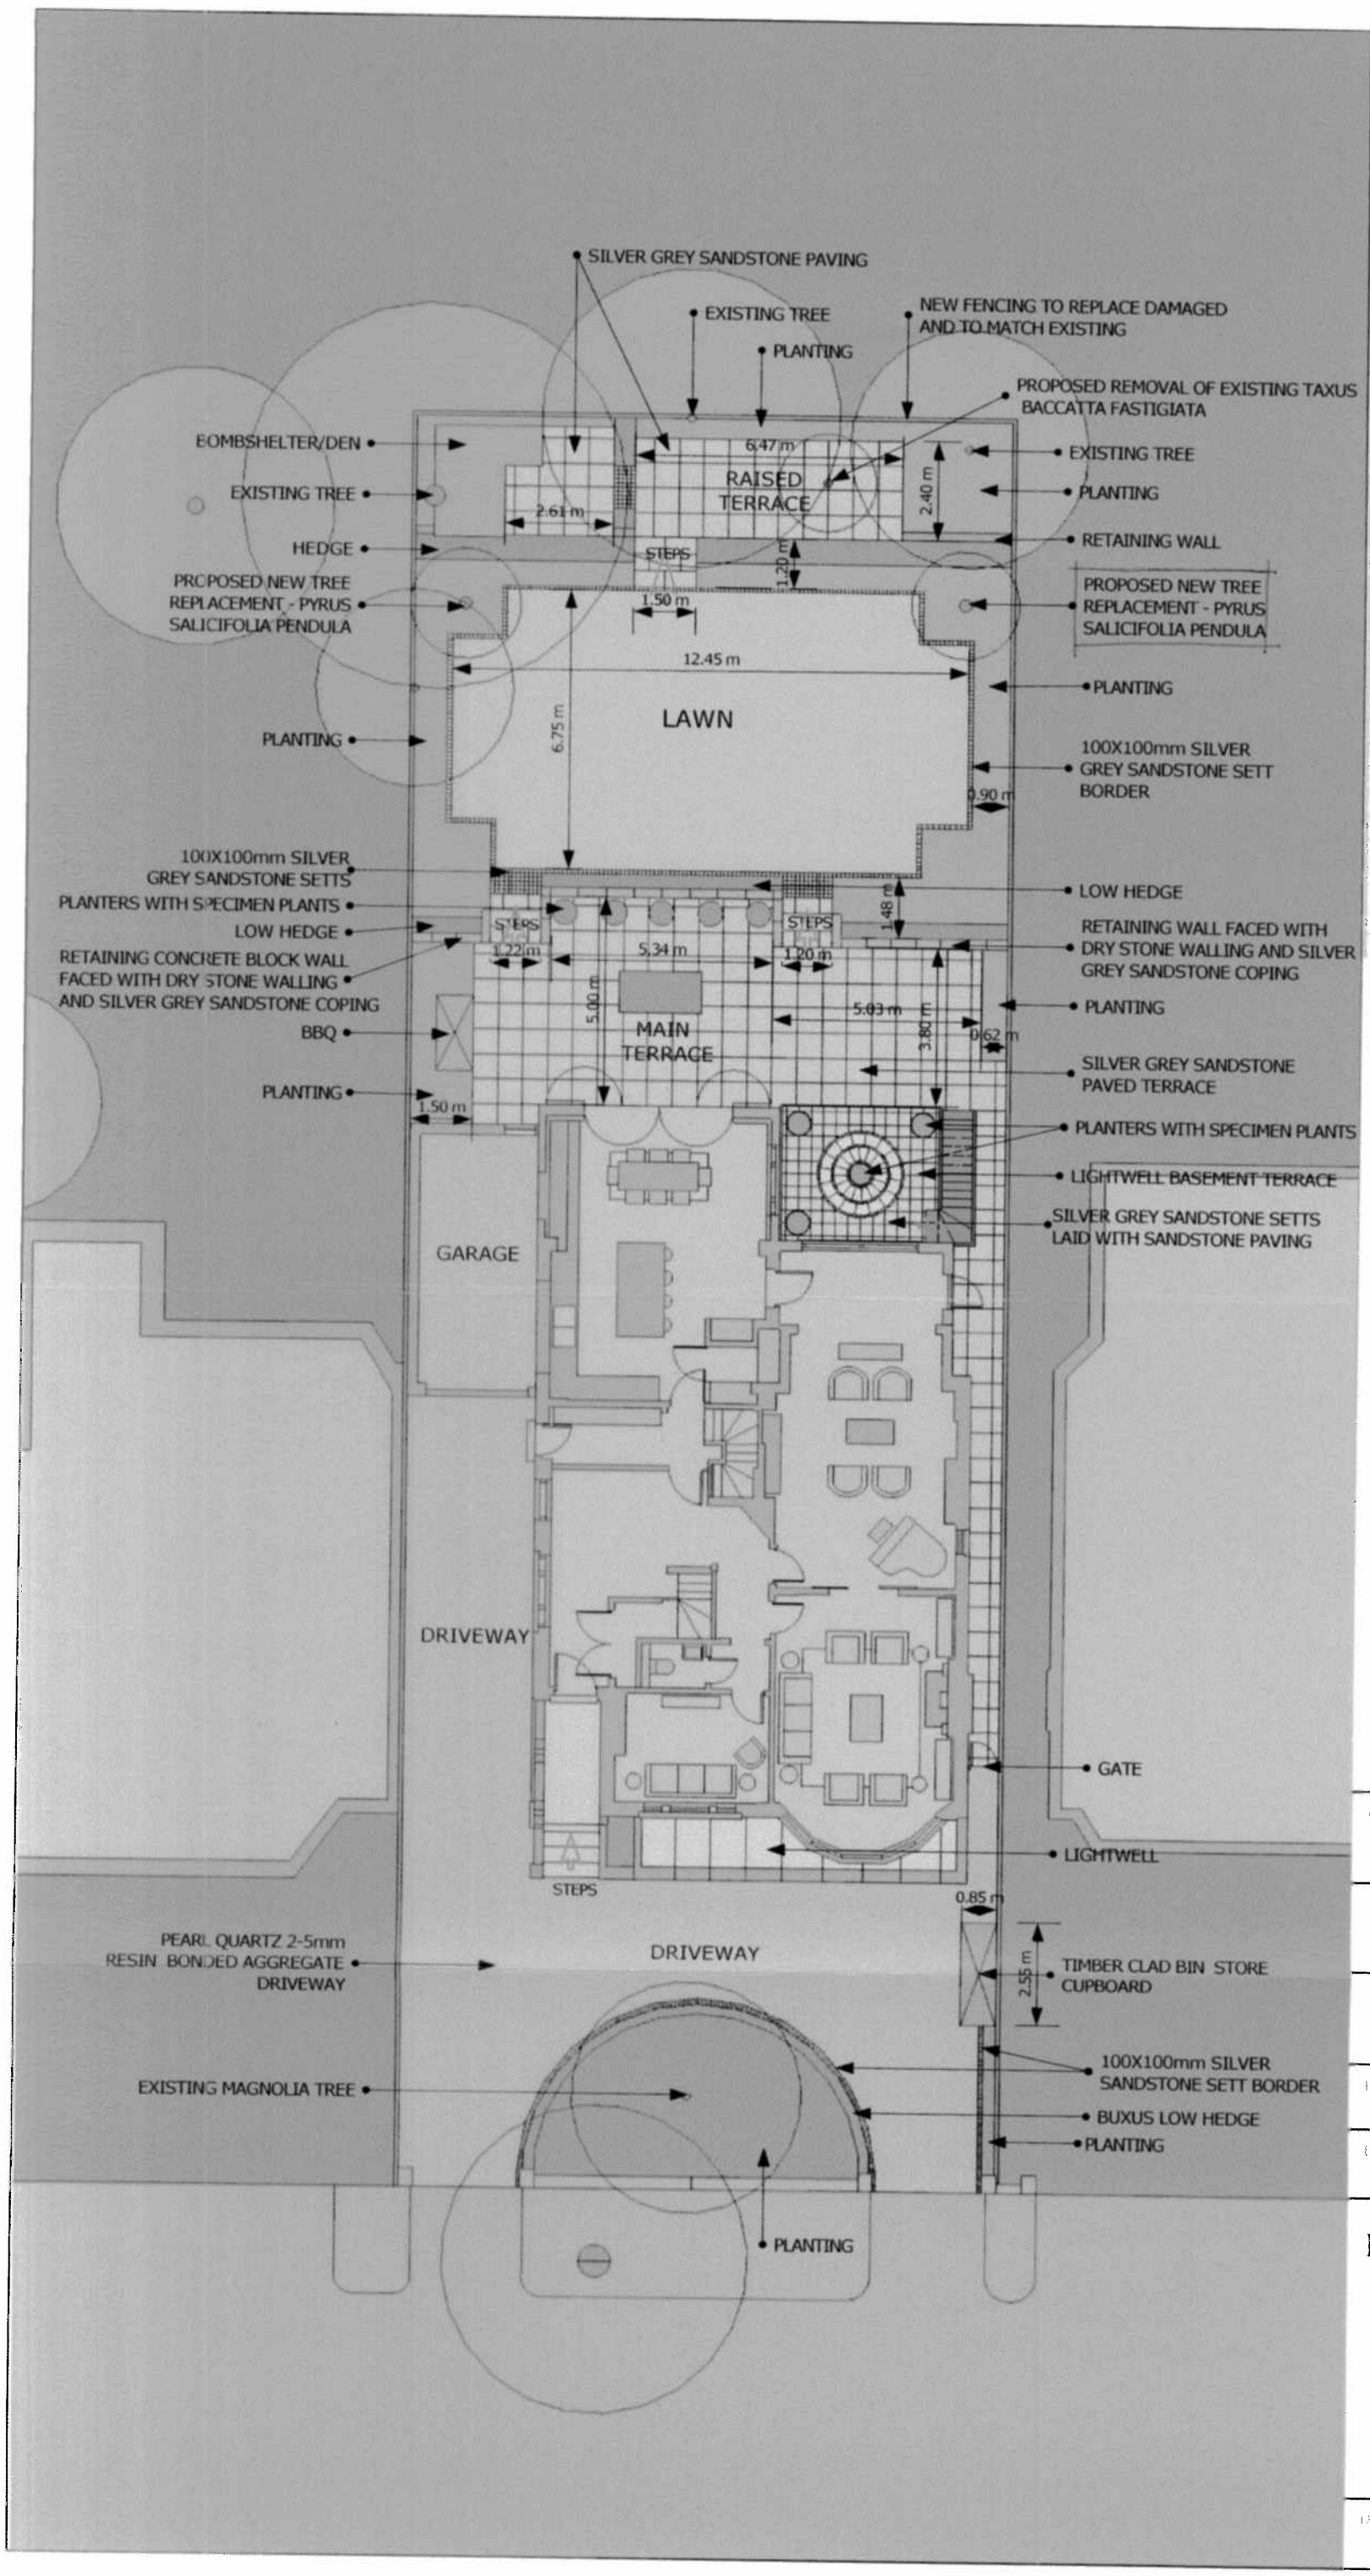

PLANT LIST

Species	Size	Spacing
Shrubs		
Buddleija davidii 'White Profusion'	7.5 l	3/m2
Buxus sempervirens low hedge	7.5 l	5/linm
Choisia ternata	7.5 l	3/m2
Choisia 'Azte Pearl	7.5 l	3/m2
Fatsia japonica	15 l	3/m2
Hydrangea arb. 'Annabelle'	7.5 l	3/m2
Hydrangea paniculata 'Kyushu'	10 l	3/m2
Phyllostachys aurea	15 l	3/m2
Prunus rotundifolia	2.2m	3/m2
Lavandula 'Hidcote'	5 l	3/m2
Pittosporum tobira .'nana'	20 l	3/m2
Photinia fras. x 'Red Robin'	20 l	3/m2
Rhododendron varieties	30 l	3/m2
Taxus baccatta topiary cones	7.5 l	3/m2
Spiraea 'Snowmound'	7.5 l	3/m2
Viburnum opulus 'Roseum'	7.5 l	3/m2
Viburnum carlcephalum	7.5 l	3/m2
Viburnum tinus 'Eve Price'	20 l	3/m2
Perrenials		
Astelia chathamica 'Silver Spear'	2 l	3/m2
Alchemilla mollis	2l	3/m2
Phormium tenax	10 l	3/m2
Nepeta 'Six Hills Giant'	2l	3/m2
Phormium 'Sundowner'	10 l	3/m2
Phormium 'Mauri Queen''	10 l	3/m2
Euphorbia wulf. 'John Tomlinson'	5 l	3/m2
Anemone 'Queen Charlotte'	2 l	3/m2
Brunnera 'Jack Frost'	2 l	3/m2
Vinc minor variegata	2 l	3/m2

CLIENT

Mr and Mrs [illegible]

SITE

22 FERNCROFT AVENUE
LONDON.

TITLE

GARDEN SITE
MASTER PLAN 2

DATE: 16th December 2013

SCALE: 1:50@A2

DRAWN BY: [illegible]

REVISED: [illegible]

Natural Elements Design LLP
Landscape Design and Gardening

Woodlands, Sidney
Bridgnorth, Shropshire WV15 5PT

Telephone: [illegible]
info@naturalelementsdesign.co.uk
www.naturalelementsdesign.co.uk

DRAWING: 10/A/150

No.