A1

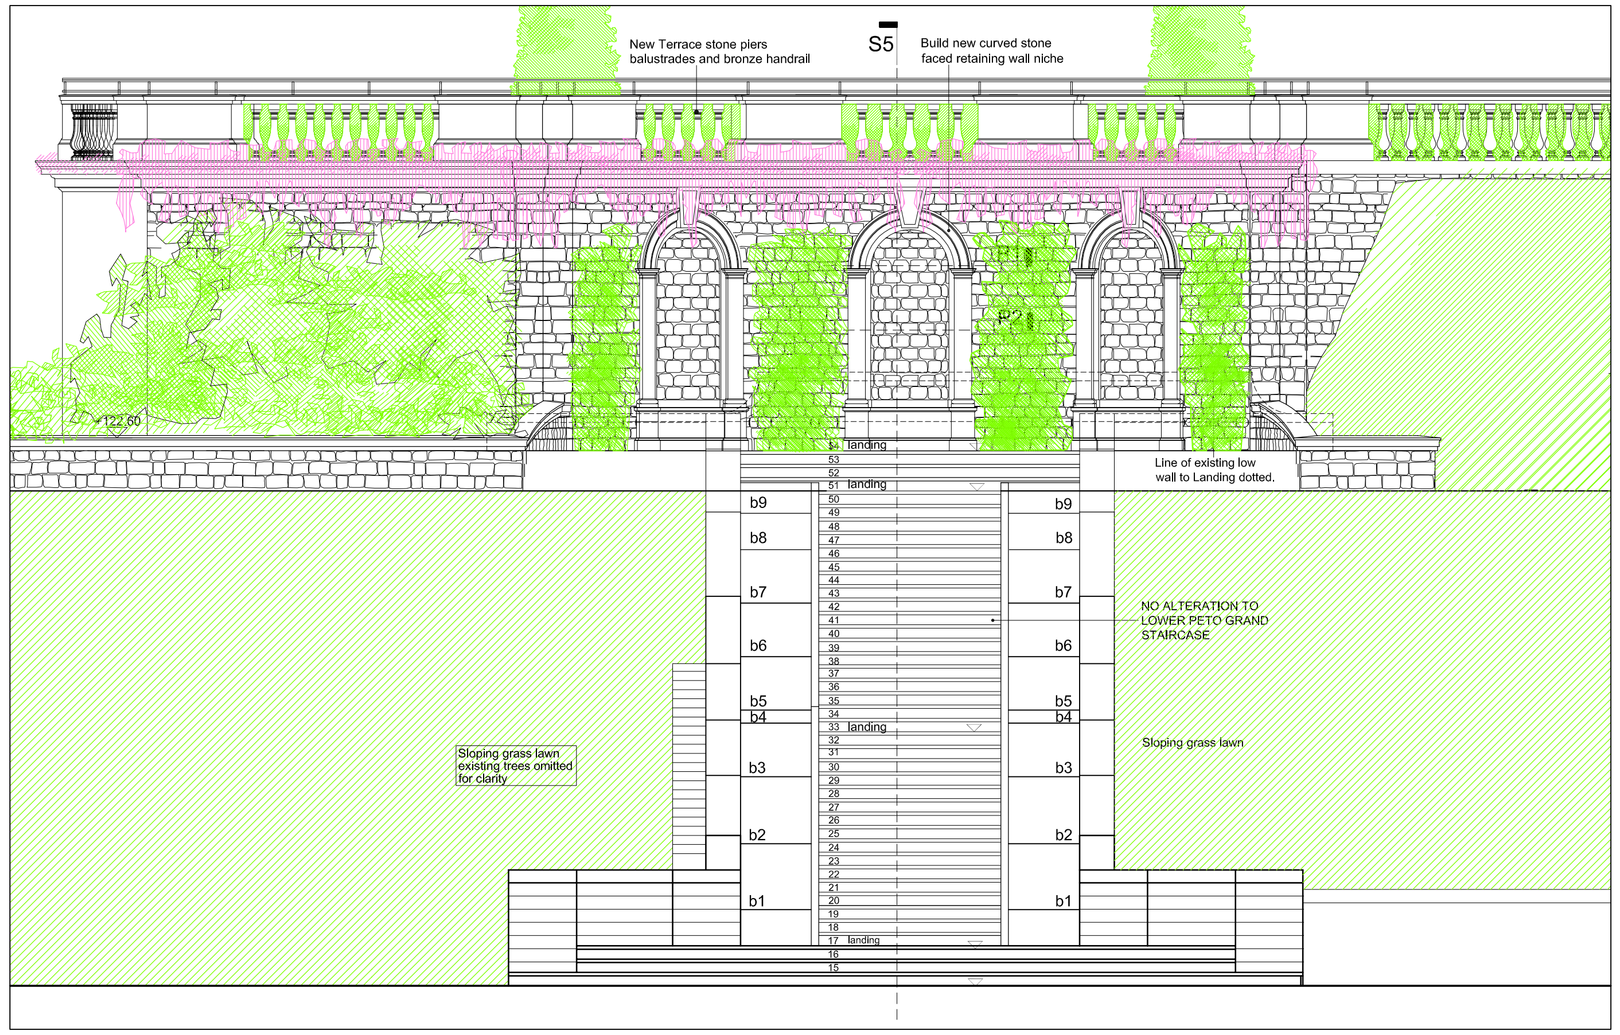

PROPOSED ELEVATION. 1:50.

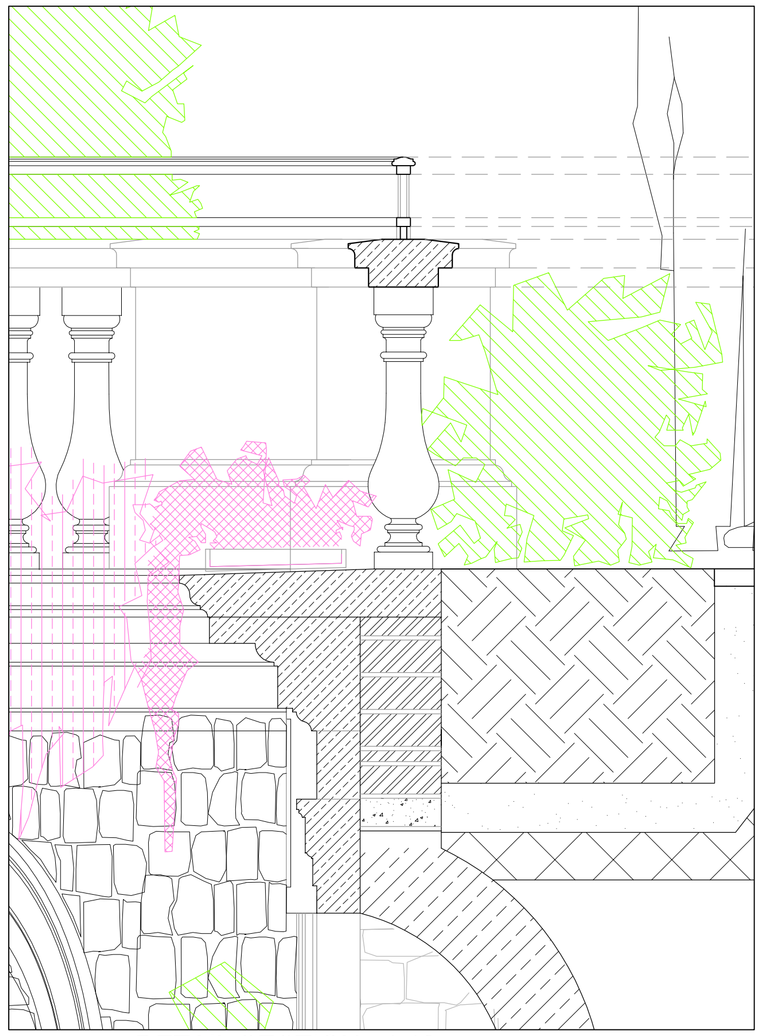

DETAIL SECTION. 1:10.

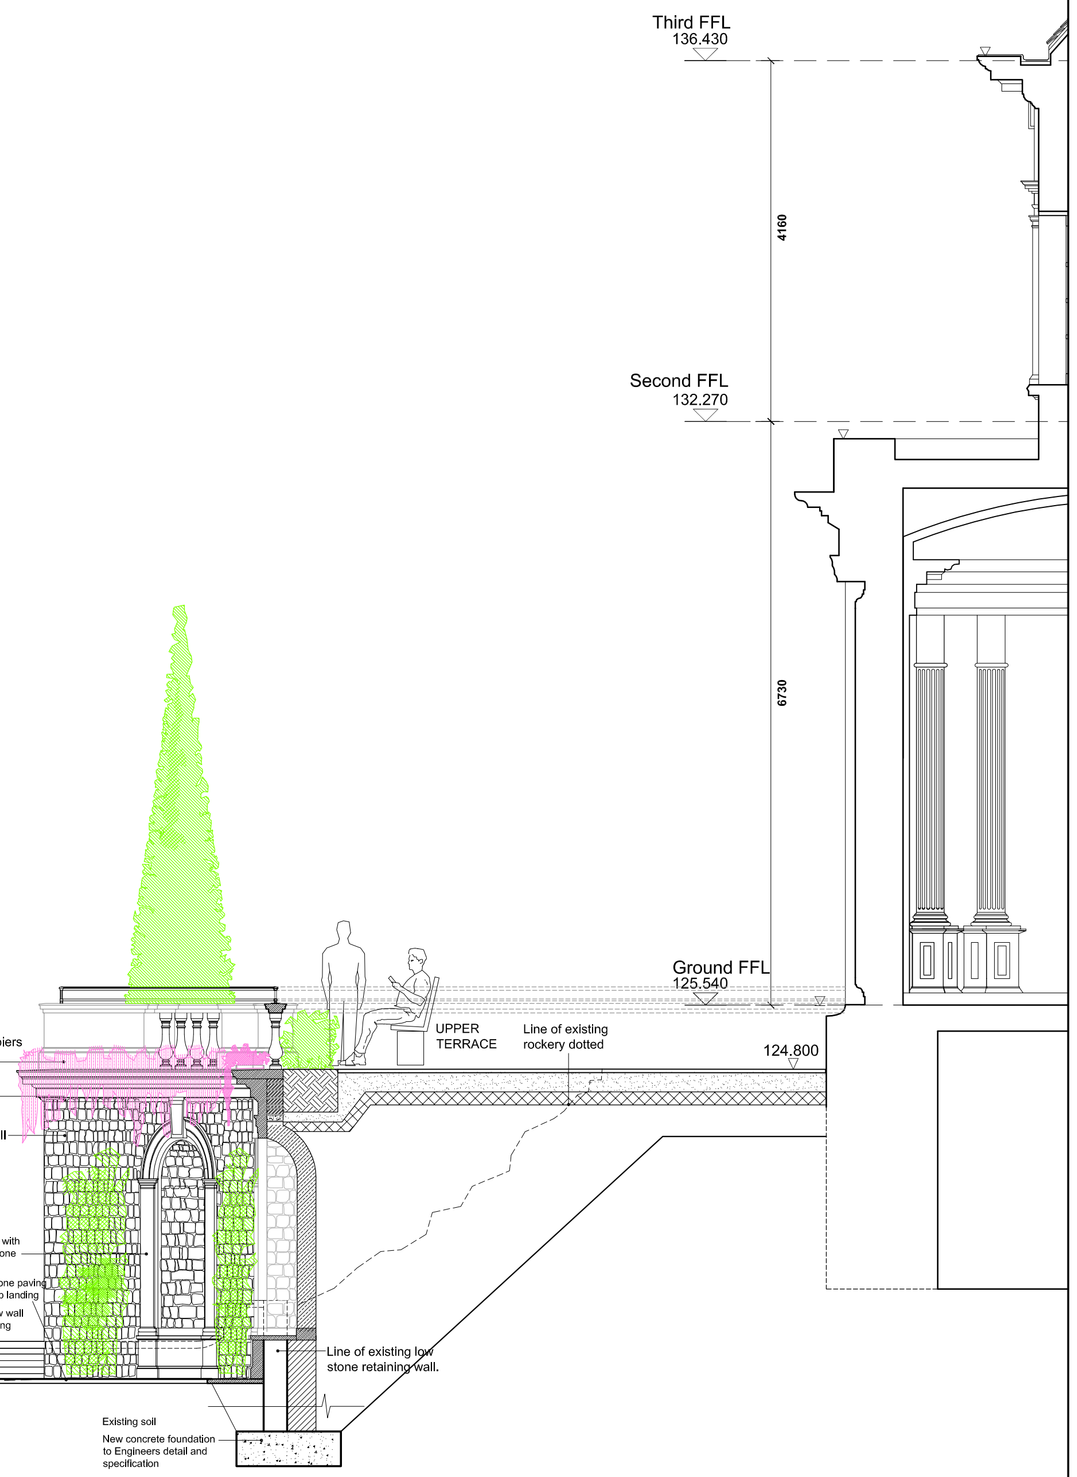

PROPOSED PETO GRAND
STAIRCASE - SECTION S5. 1:50.

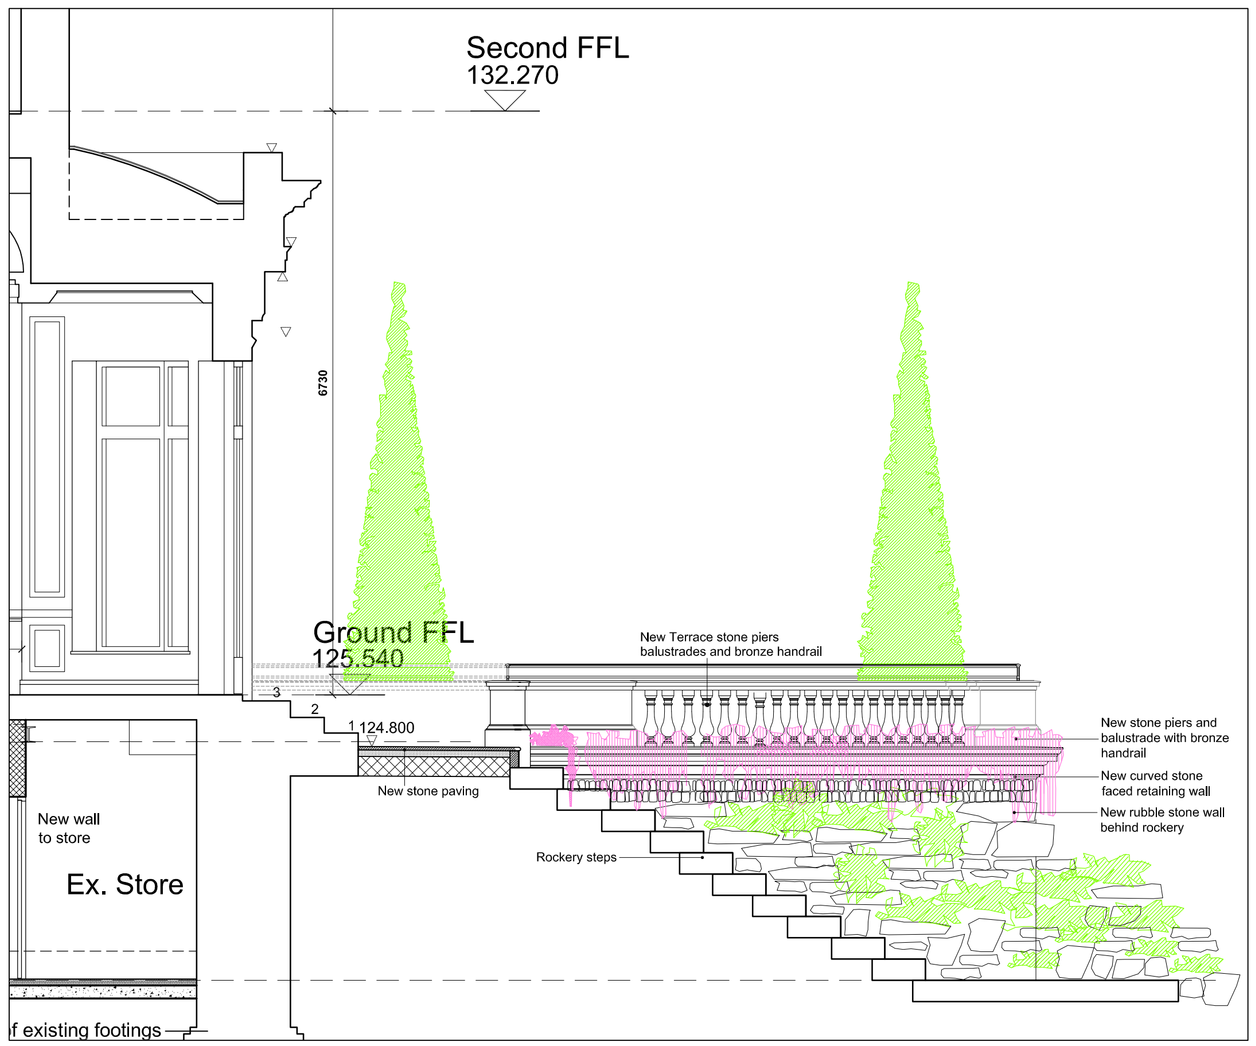

PROPOSED SECTION 6. 1:50.

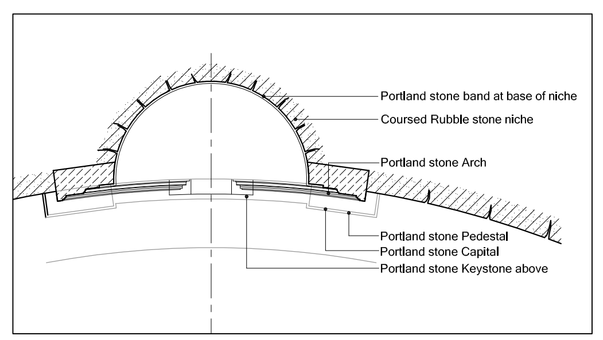

Niche Plan P1 - Archivault. 1:20.

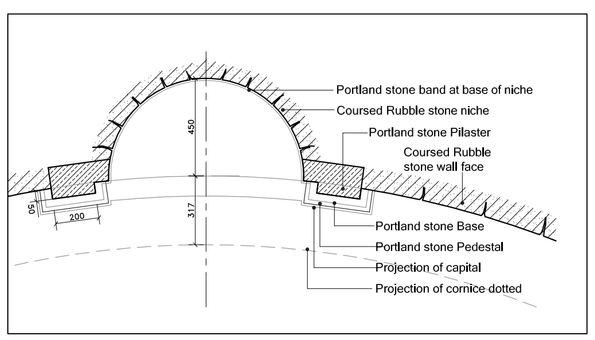

Niche Plan P2 - Pilasters. 1:20.

Notes:

Rev	Date	Description

WITANHURST CONSTRUCTION MANAGEMENT LTD.
THE GATEHOUSE,
41 HIGHGATE WEST HILL,
LONDON, N6 6LS.
Tel: 0207 209 5175 Fax: 0207 209 5407
Email: admin@witanhurst.com

Client:
-
-

Project:
WITANHURST HOUSE
41 HIGHGATE WEST HILL, LONDON.

Title:
REAR TERRACE APPLICATION
PETO GRAND STAIRCASE SECTION

Date: 19-08-10

Scale: 1:100,1:50

Drawing No: 601-P-031

Rev: _000