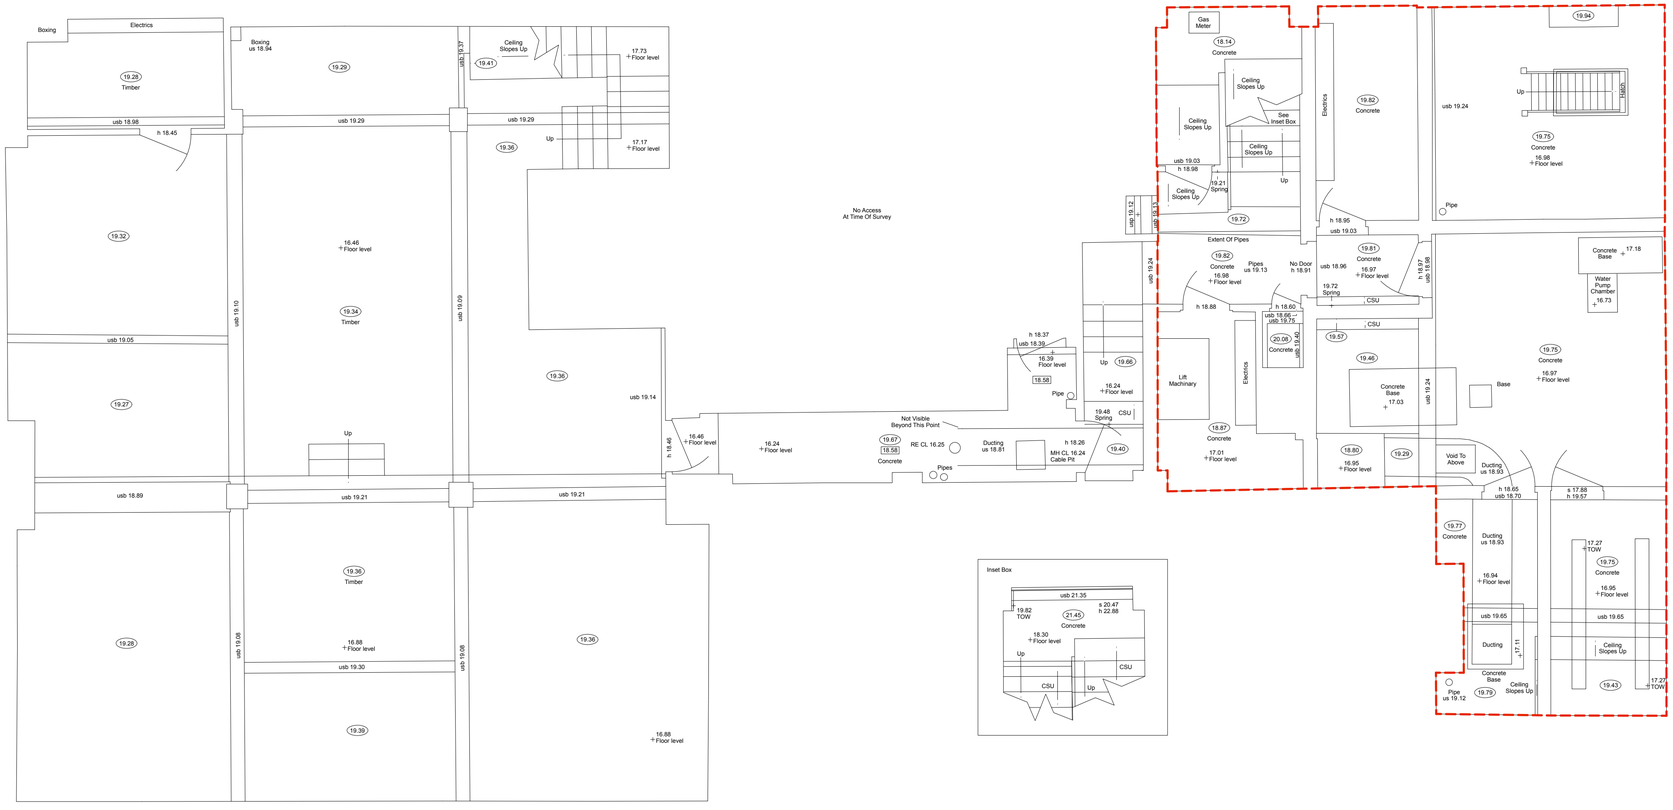

AREA THAT APPLIES TO OUR SITE

NOTES

1 LEVELS ARE RELATED TO PREVIOUS SURVEY K0707.

2 SURVEY HAS BEEN CARRIED OUT TO AN ACCURACY COMMENSURATE WITH A 1:50 SCALE DRAWING.

ABBREVIATION LIST

ELECTRICS

AC	AIR CONDITIONING VENTS OR EQUIPMENT
DP	DOUBLE PLUG
ELS	EMERGENCY LIGHT SWITCH
EP	ELECTRIC POINT
ESM	ELECTRIC SWITCH MACHINE
FA	FIRE ALARM
FS	FUSED ELECTRIC SWITCH
JB	JUNCTION BOX
L	LIGHT
LCB	LIFT CALL BUTTON
LS	LIGHT SWITCH
SP	SINGLE PLUG
WL	WALL LIGHT

WHERE THESE ARE FOLLOWED BY A MEASUREMENT THIS IS THE HEIGHT MEASURED FROM THE FLOOR.

GENERAL

AC	AIR CONDITIONING VENTS OR EQUIPMENT
ER	EARTHING ROD
GU	GULLY
IC	INSPECTION COVER
MH	MANHOLE
ST	STAUNCHION
SVP	SOIL AND VENT PIPE

s 1.00	SILL LEVEL
h 1.00	HEAD LEVEL
usb 1.00	LEVEL OF UNDERSIDE OF BEAM
usd 1.00	LEVEL OF UNDERSIDE OF DUCTING
usp 1.00	LEVEL OF UNDERSIDE OF PIPE
us 1.00	UNDERSIDE LEVEL

(2.48) CEILING LEVEL

[2.48] FALSE CEILING LEVEL

NO.	DATE	DETAILS

REVISIONS

KND SURVEYS LTD

74 WATCHET LANE
HOLMER GREEN
HIGH WYCOMBE
BUCKINGHAMSHIRE
HP15 6UG

Tel: 01494 718453
Fax: 01494 717576
e-mail: enquiry@kndsurveys.com

CLIENT

SEYMAC 80 LTD
SUITE 20
41-43 BELSIZE AVENUE
LONDON
NW3 4BN

JOB TITLE

MERLIN HOUSE
122-126 KILBURN HIGH ROAD

DRAWING TITLE

BASEMENT PLAN

SCALE BAR

0m 5m

DRAWING No.	DRAWN BY	DATE
L0814 - B	JJF	16 DEC 2014
SURVEYED BY		**SCALE**
JJF / JS		1:50