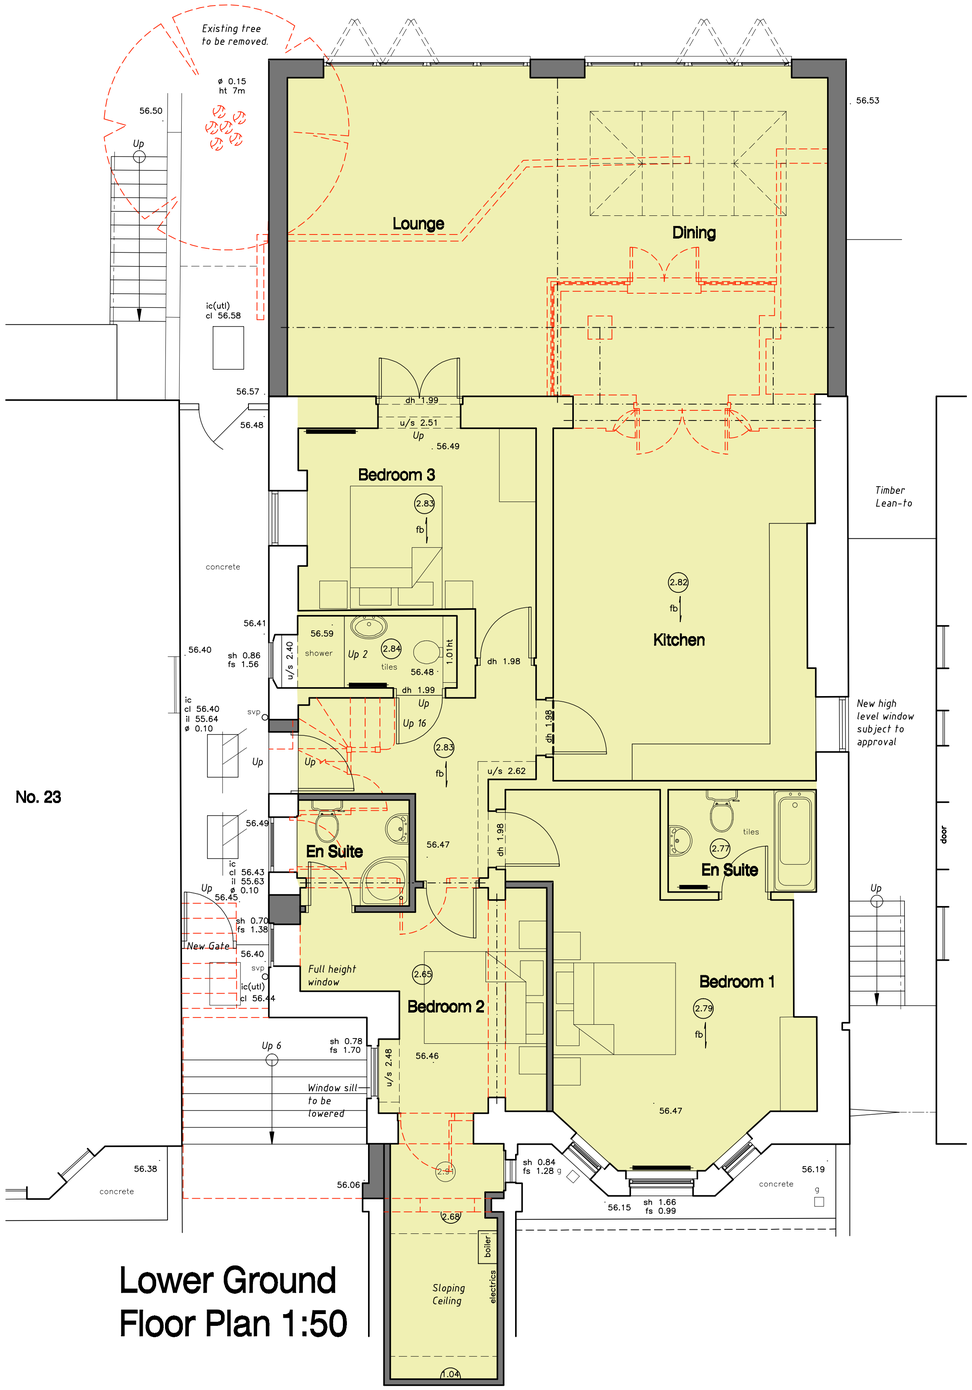

Lower Ground Floor Plan 1:50

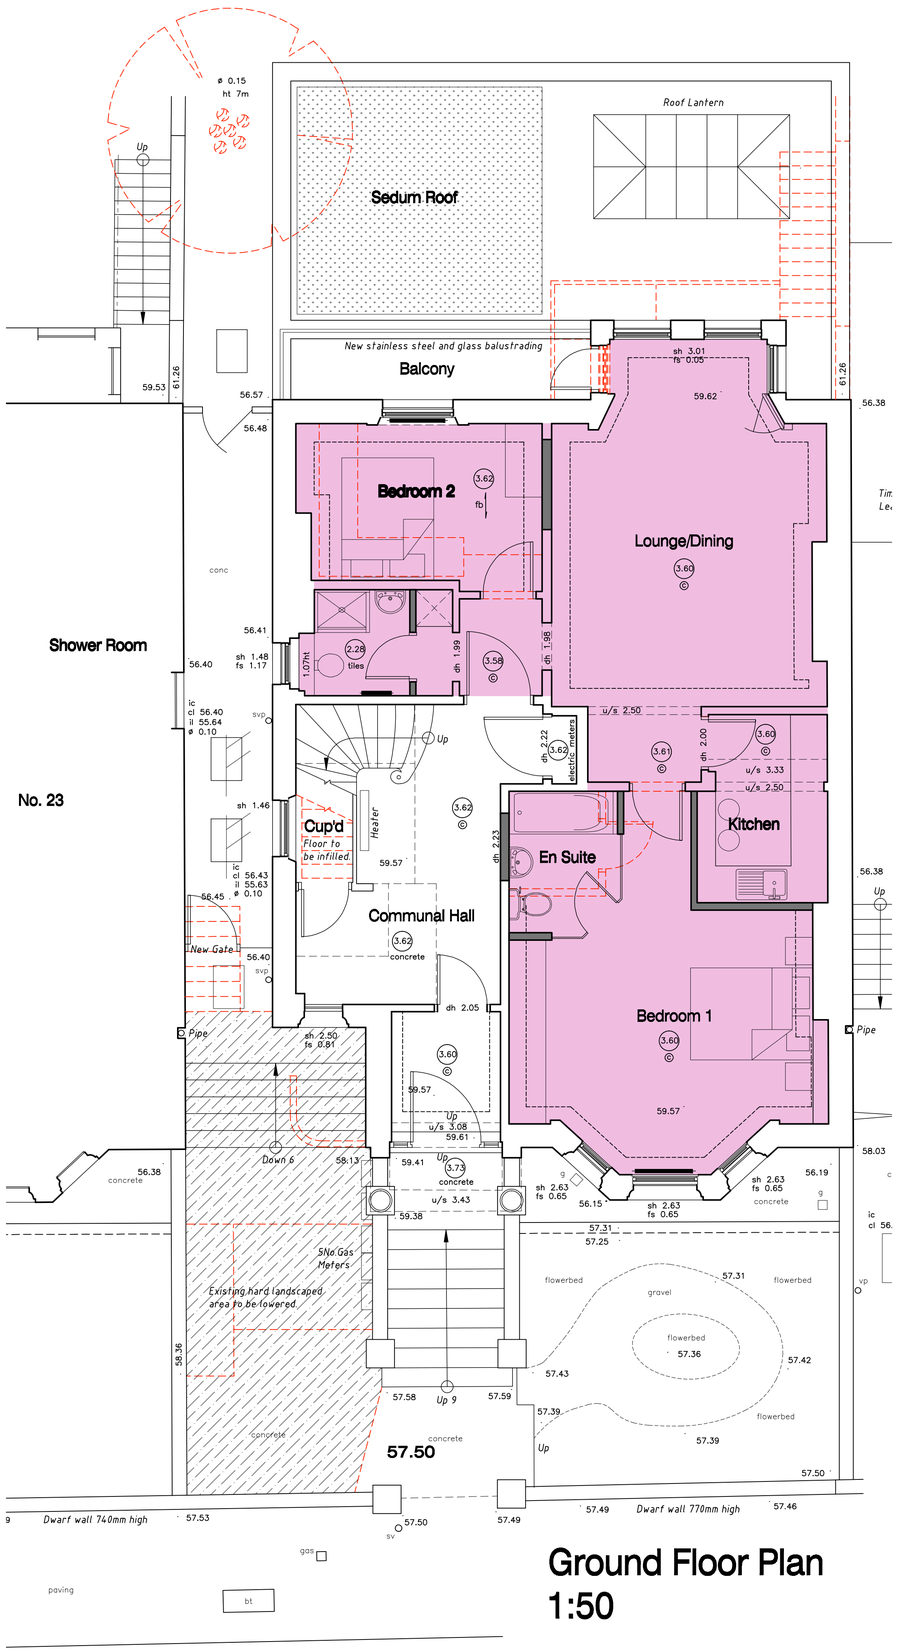

Ground Floor Plan 1:50

Floor Areas

150.00sqm (1,615 sqft)

77.00sqm (829sqft) + Terrace 4.9sq.m (53sq.ft)

Total - 227.00sqm (2,444sqft)

0 0.5 1 2 3 4 5m

1 : 50

rev.	date		drawn	chk'd
C	06.01.15	Plans amended following comments from client.	PF	
B	05.01.15	Plans amended following comments from client.	PF	
A	23.12.14	En-suite and Kitchen arrangement adjusted on GF. Balcony and sedum roof added on GF	JH	

Gould Singleton Architects
Earls Way, Halesowen, West Midlands, B63 3HR
Tel: 0121 550 0359 Fax: 0121 550 8088
e-mail: postmaster@gould-singleton.co.uk

scales 1:50

date Dec 2014

drawn PF checked GSA

number 14-1477/002c

Proposed Extensions & Alterations
25 Lancaster Grove
London
NW3 4EX

Lower Ground and Ground Floor Plans

This drawing and the building works depicted are the copyright of the Architects and may not be reproduced except by written permission. This drawing must be read and checked against any specialist drawings and information provided. Do not scale prints. Figured dimensions