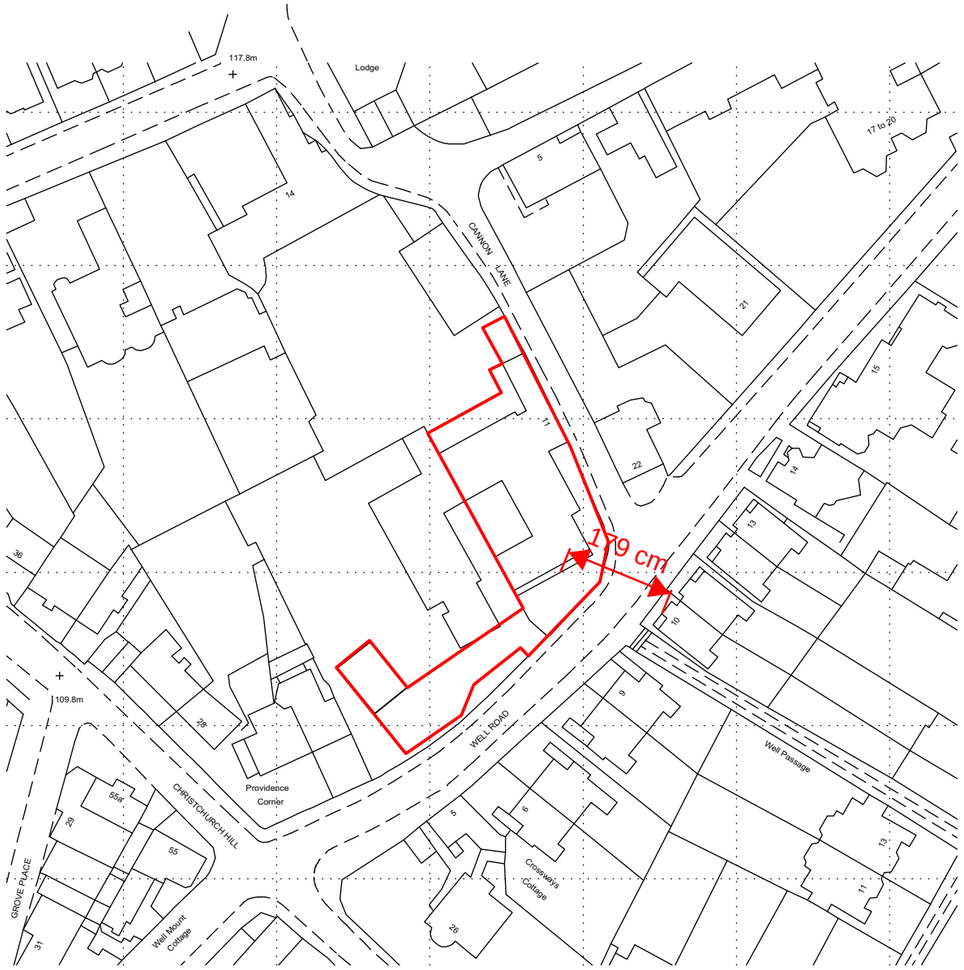

Ordnance Survey (c) Crown Copyright 2014. All rights reserved. Licence number 100022432

PLANNING ISSUE	Project: 11 Cannon Lane
	Drawing Title: Ordinance Survey
	Drawing No: EP - 1000
	Date: 01/12/2014 / Scale: 1:1250@A3
NOTES: The copyright of this schedule / drawing remains with the Architect. No part of this schedule / drawing may be reproduced in any form or by any means without the written permission of Greenway & Lee Architects.	**greenway** architects Branch Hill Mews, London NW3 7LT Tel +44 (0)20 7435 6091 Fax +44 (0) 20 7435 6081