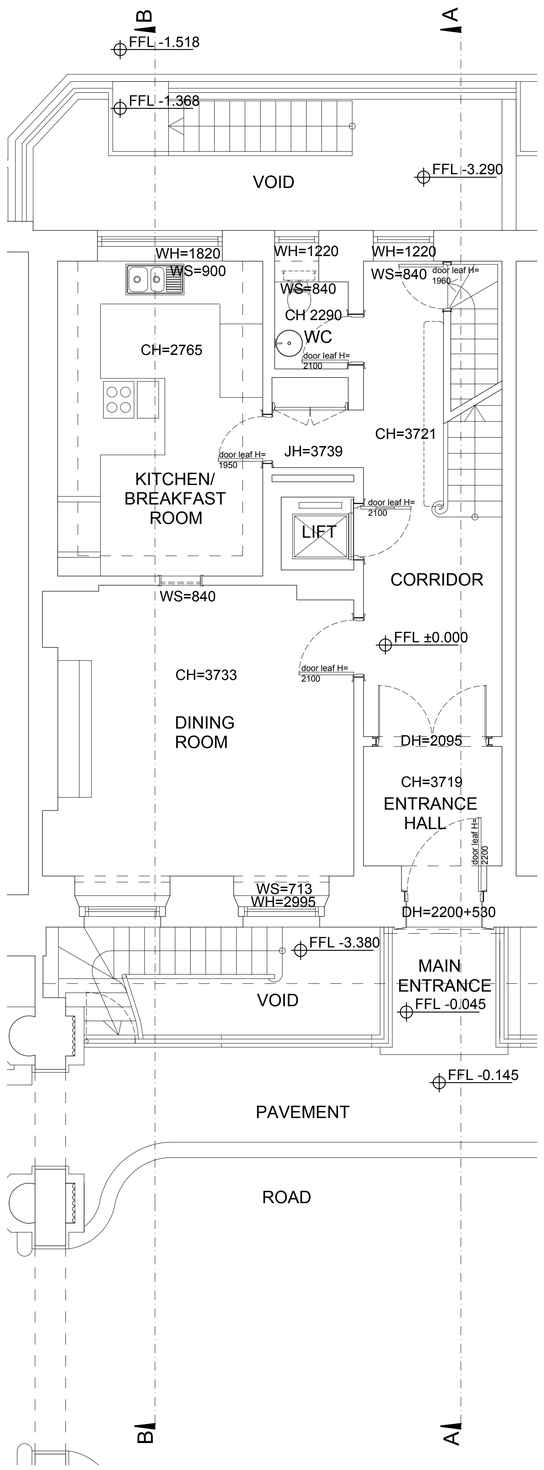

EXISTING

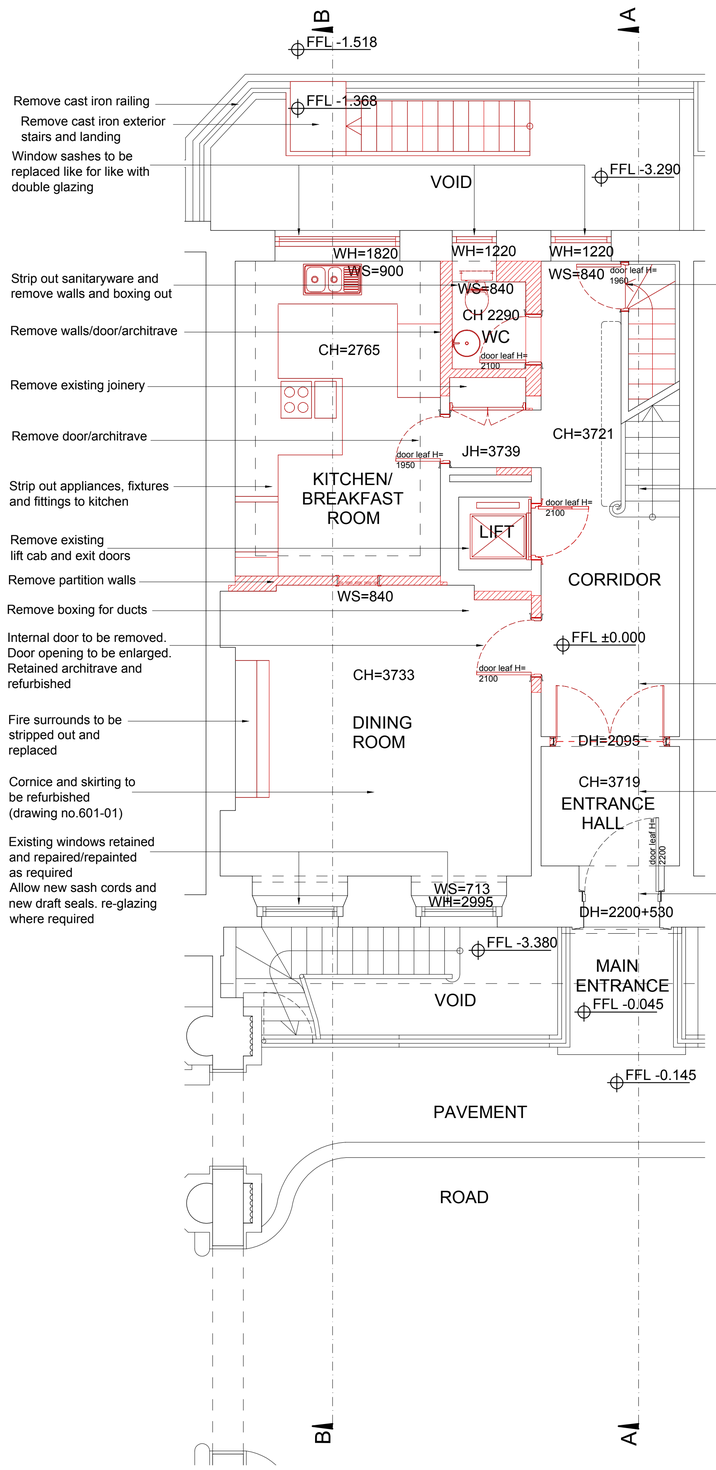

DEMOLITION & STRIPPING OUT

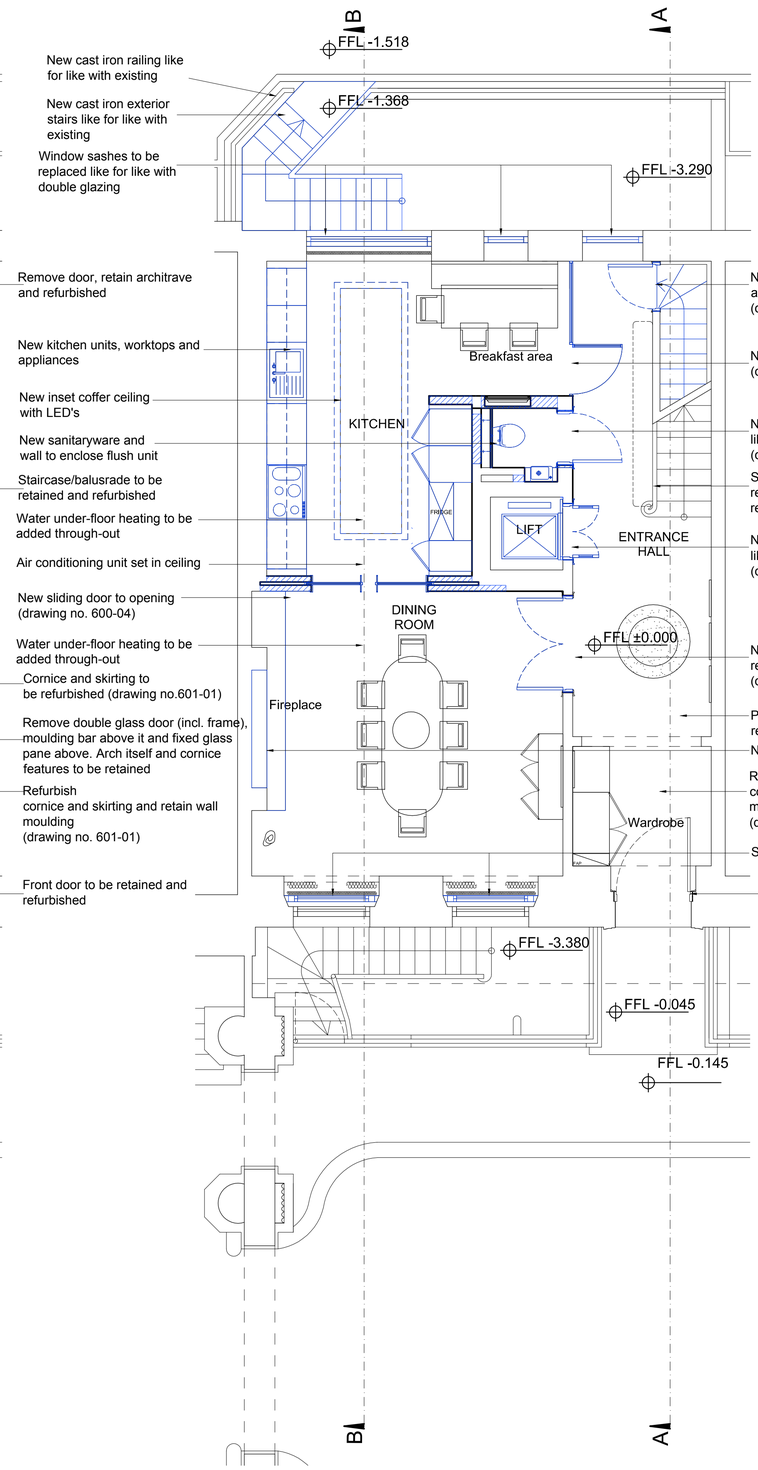

PROPOSED

TO BE DEMOLISHED / STRIPPED OUT

NEW BUILT / FITTED

0 1 5m

NOTES

CONTRACTORS MUST VERIFY ALL DIMENSIONS ON SITE BEFORE COMMENCING ANY WORK OR SHOP DRAWINGS. FIGURED DIMENSIONS ARE TO BE USED IN PREFERENCE TO SCALED DIMENSIONS. IF THIS DRAWING EXCEEDS THE QUANTITIES TAKEN IN ANY WAY, THE ARCHITECTS ARE TO BE INFORMED BEFORE THE WORK IS INITIATED.

SEIFERT COPYRIGHT

REV.	DESCRIPTION	DATE	INIT.
-	FIRST ISSUE	08.10.14	JZ

SIGMA SEIFERT ARCHITECTS

4 Duke's Mews
London
W1U 3ET

T: 020 7935 6984
F: 020 7486 6507
www.sigma-architects.com

STATUS: PLANNING

CLIENT: John Seifert

JOB: 5 Chester Terrace Regents Park, NW1 4ND

TITLE: EXISTING, DEMOLITION & PROPOSED GROUND FLOOR PLAN

SCALE: A1 @ 1:50, A3 @ 1:100

DATE: 02/04/14

DRAWING No.: SA 0815/202

REVISION No.: -