GENERAL NOTES

FOR CONSTRUCTION PURPOSES DO NOT SCALE. VERIFY ALL DIMENSIONS AND LEVELS ON SITE. CONFIRM ALL SETTING OUT DIMENSIONS.

SHOULD CONDITIONS ON SITE VARY FROM INFORMATION SUPPLIED REPORT TO ARCHITECT IMMEDIATELY.

THIS DRAWING TO BE READ IN CONJUNCTION WITH ALL RELEVANT CONSULTANTS DRAWINGS AND SPECIFICATIONS.

MATERIALS AND WORKMANSHIP TO BE TO RELEVANT BRITISH STANDARDS AND CODES OF PRACTICE AND MANUFACTURERS' WRITTEN RECOMMENDATIONS WHERE APPLICABLE, UNLESS SPECIFICALLY NOTED OTHERWISE.

ALL WORKS TO BE EXECUTED WITH DUE CARE AND DILIGENCE SO AS NOT TO IMPAIR THE STABILITY OF THE BUILDING, ADJACENT WORKS, SITE PERSONNEL OR THIRD PARTIES, ALL IN ACCORDANCE WITH HSE DIRECTIVES AND RECOMMENDATIONS AND THE CDM REGULATIONS CURRENTLY IN FORCE.

REV	DATE	INTLS	AMENDMENT
A	12/12/14	AH	MINOR CHANGES TO PLAN AND NOTES ADDED
B	14/01/15	JD	REVISIONS TO FRONT OF HOUSE, SURGERIES AND CABINETRY, DRAWING SCALE CHANGED FROM 1:100 TO 1:50 AND SHEET SIZE UPDATED TO SUIT

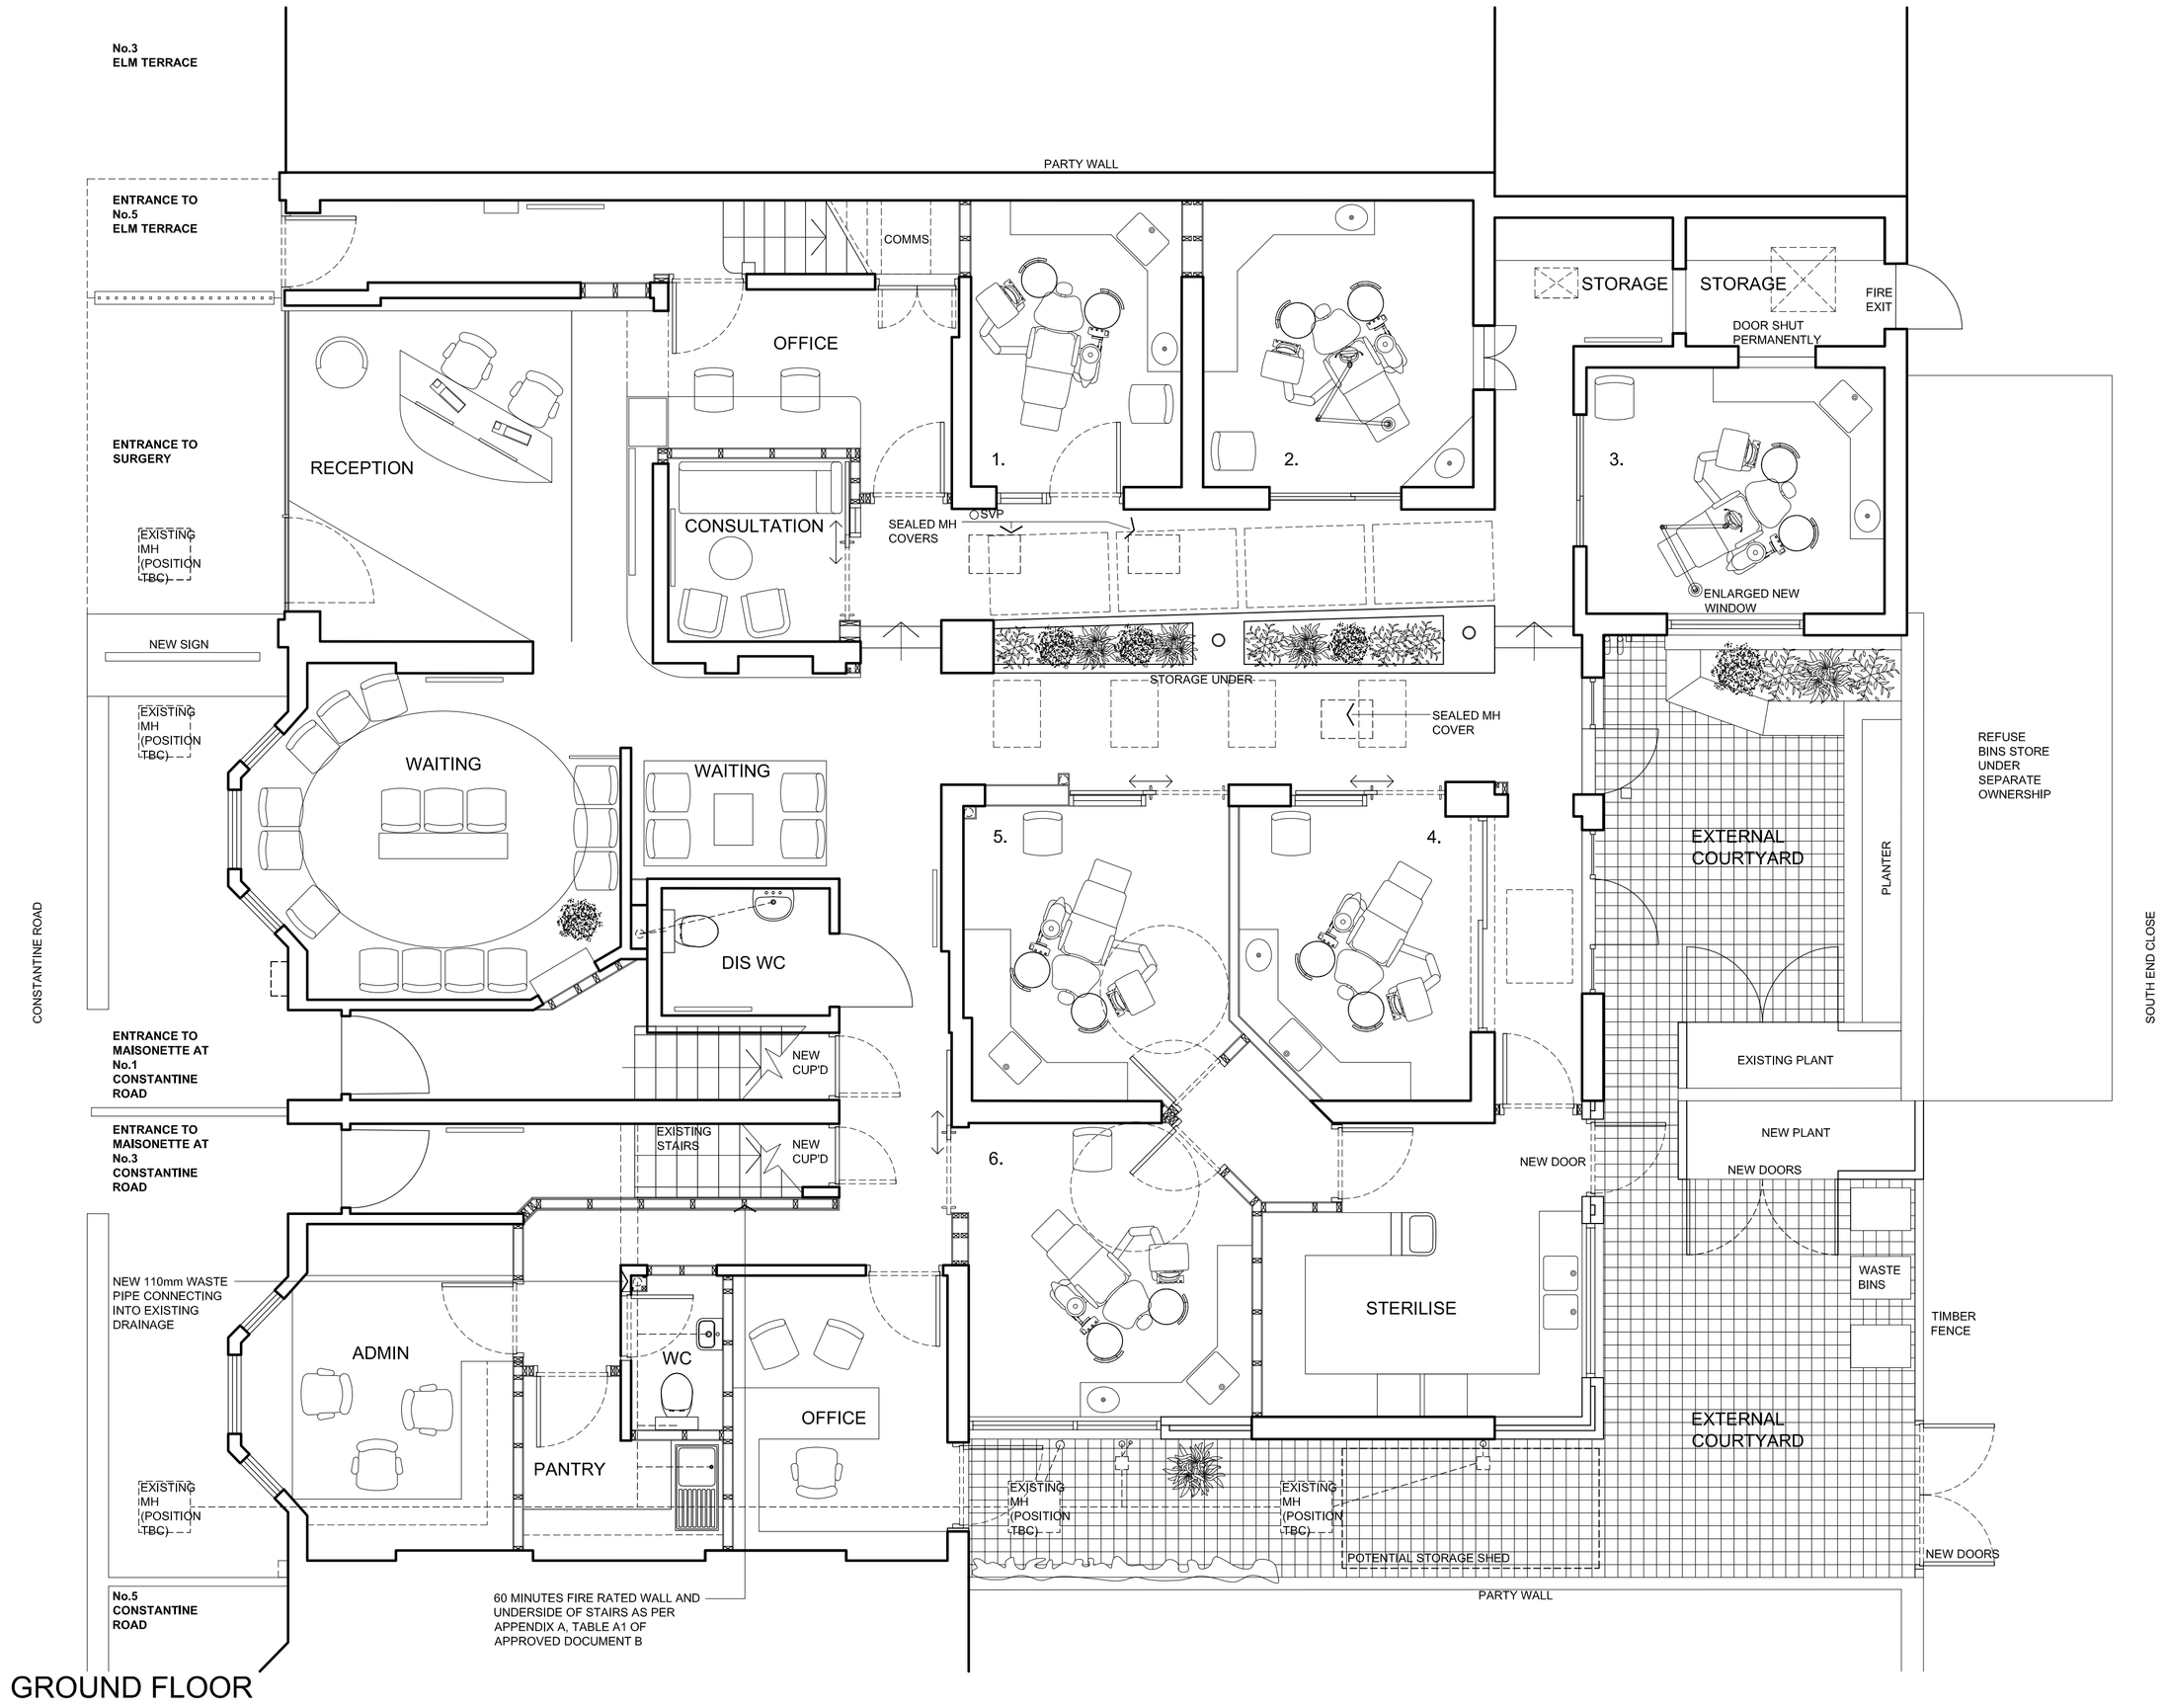

GROUND FLOOR

PRELIMINARY

0 1 2 3 4 5
METRES

DRAWING TITLE

PROPOSED GROUND FLOOR PLAN

PROJECT: DENTAL PRACTICE ALTERATIONS AND EXTENSION
LOCATION: 3 CONSTANTINE ROAD, LONDON, NW3 2LL
CLIENT: DR LINDA GREENWALL
DATE: DEC 14
SCALE: 1@50@A1, 1:100@A3
CAD FILE: BPMU
JOB No: 2803 DWG No: L(2)01 REV: B

mcillrosscliftonstudios
INTERIOR DESIGNERS ARCHITECTS
111 KING STREET
BROUGHTY FERRY
DUNDEE DD5 1EQ
t: 01382 739060
f: 01382 480100
e: mail@mcillrosscliftonstudios.com
w: www.mcillrosscliftonstudios.com