EAST ELEVATION (FRONT)

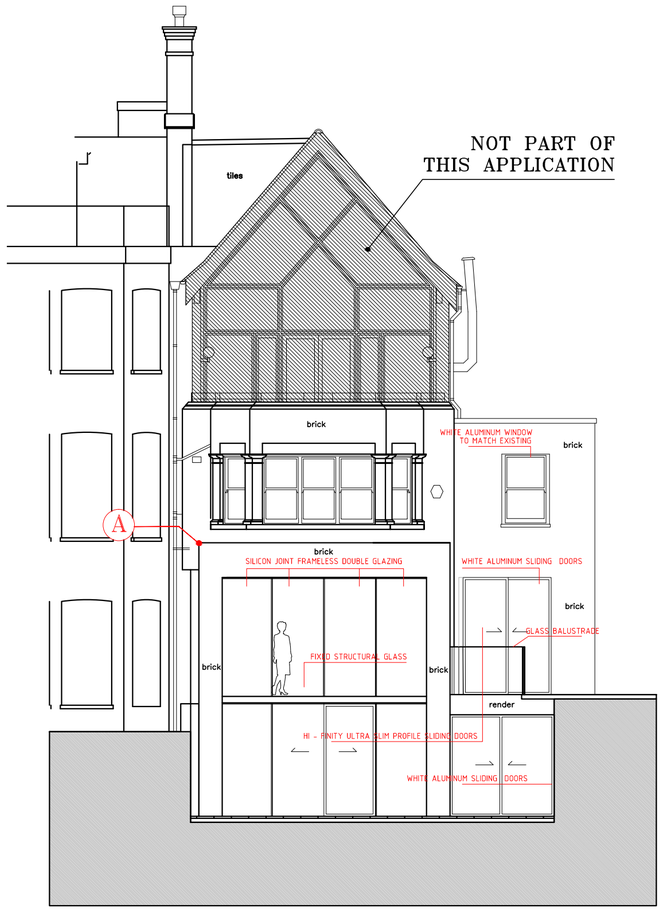

WEST ELEVATION (REAR)

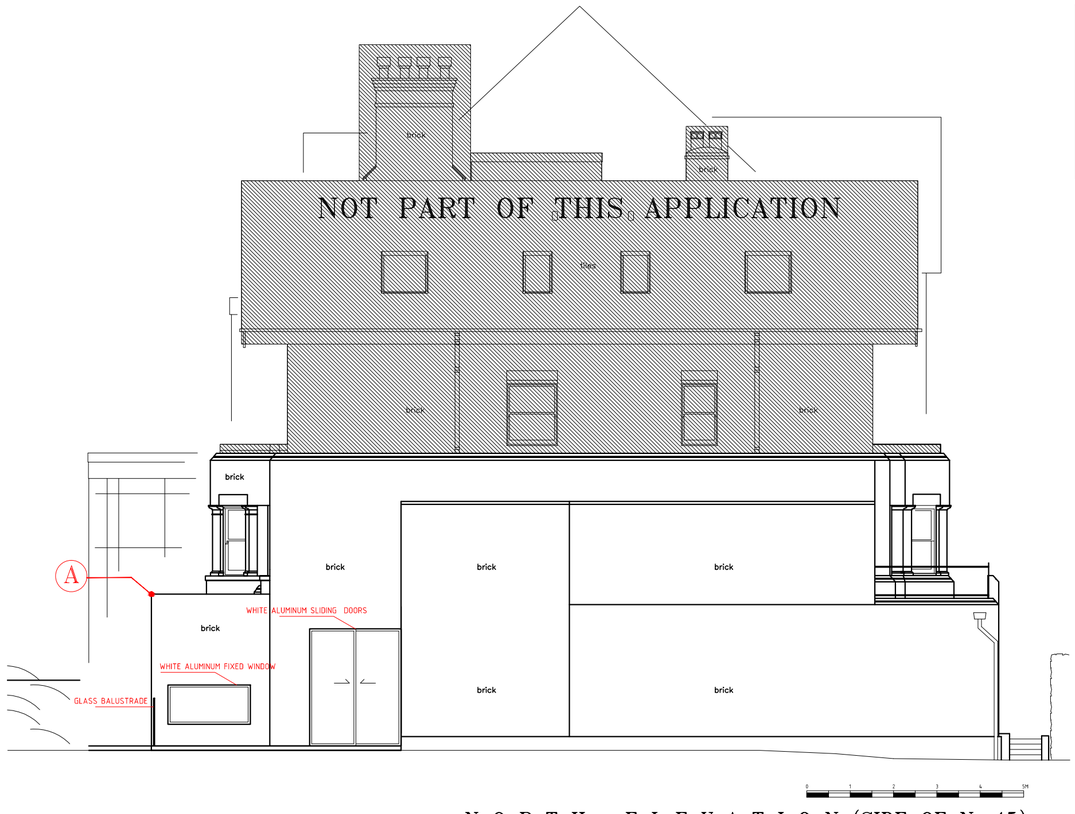

NORTH ELEVATION (SIDE OF No.45)

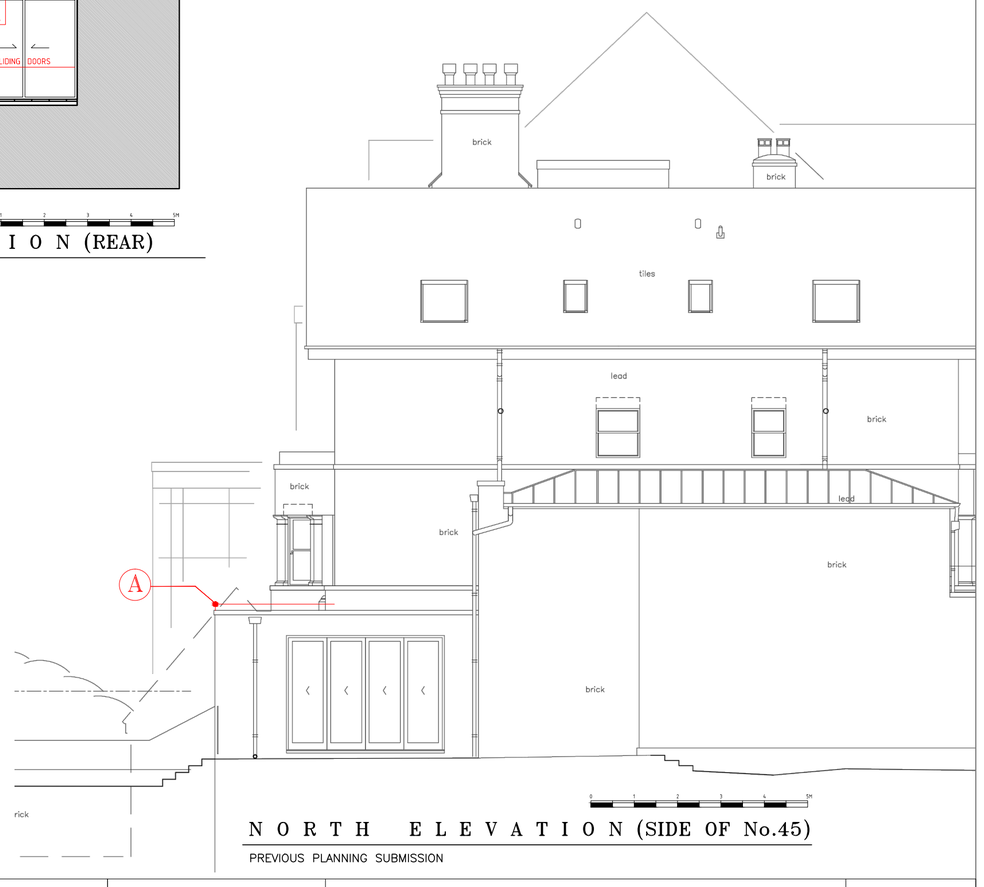

NORTH ELEVATION (SIDE OF No.45)

PREVIOUS PLANNING SUBMISSION

Revision R - 20.11.2014
North side extension amendments

PROJECT ADDRESS: 45, MARESFIELD GARDENS LONDON	ELEVATIONS			R
	DRAWING NO: 2045(LAY_GA)200	DWG FILE: 2045(LAY_GA)100_400		
CLIENT NAME: ~	PROJECT STAGE:	DRAWN:		
	VERSION:	SCALE 1 : 100	SIZE: A2	DATE: 10 SEPT 2014