DOOR 'DG03'

Notes

GEORGIAN STYLE SIX PANEL DOOR

DOORS TO BE PAINTED WHITE WOOD;
DRAWING TO BE USED AS GUIDED DESIGN FOR MANUFACTURER.

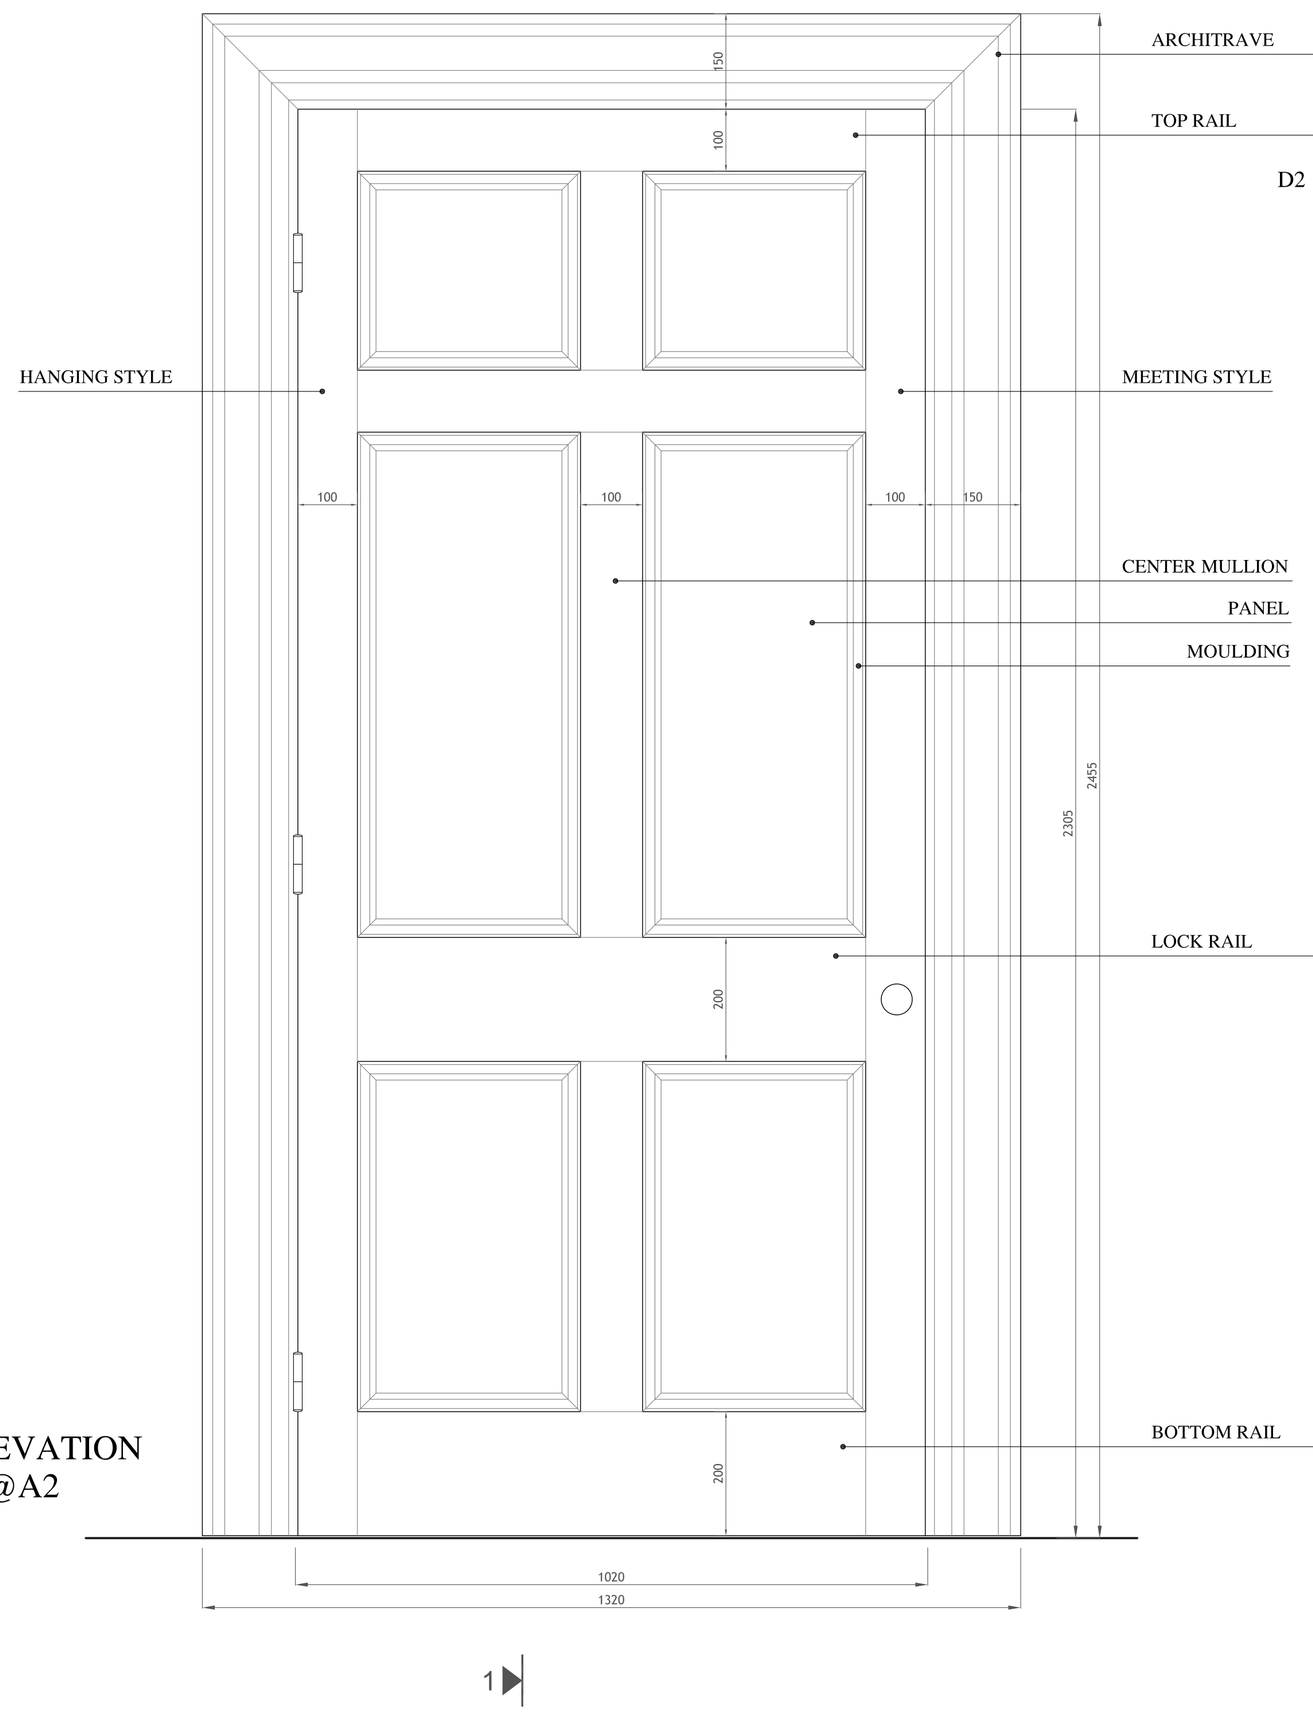

DOOR ELEVATION
Scale 1:10@A2

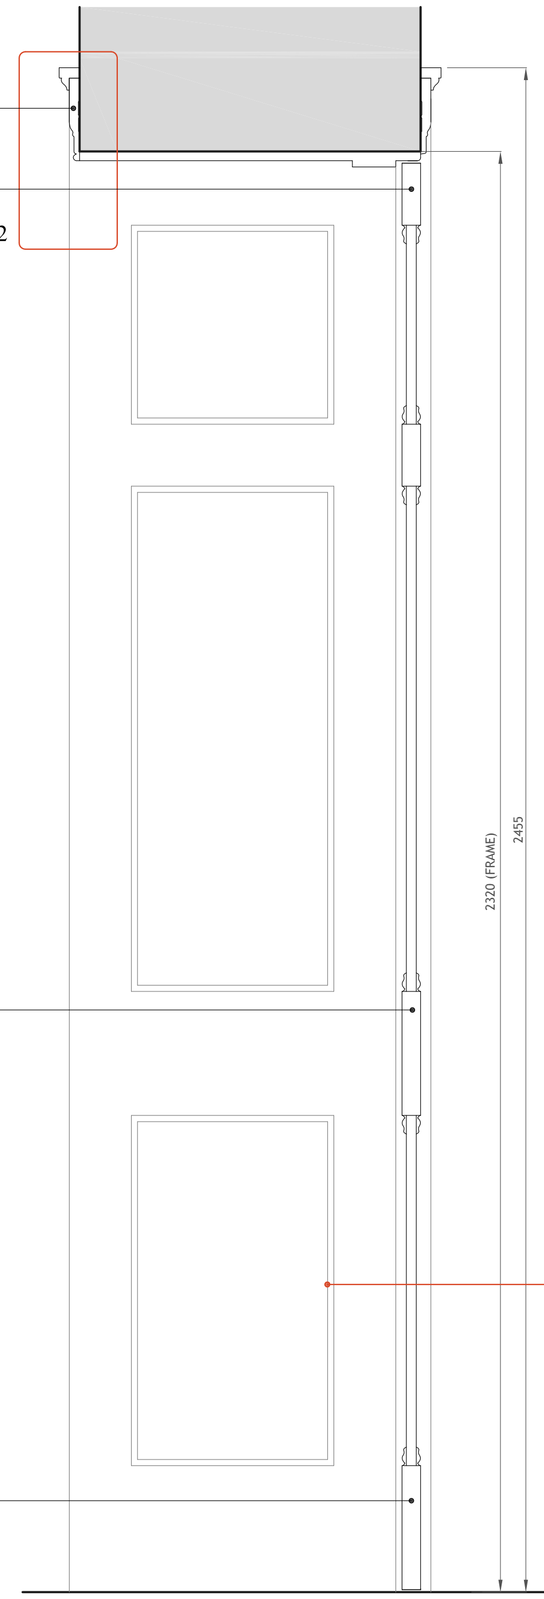

DOOR SECTION 1-1
Scale 1:10@A2

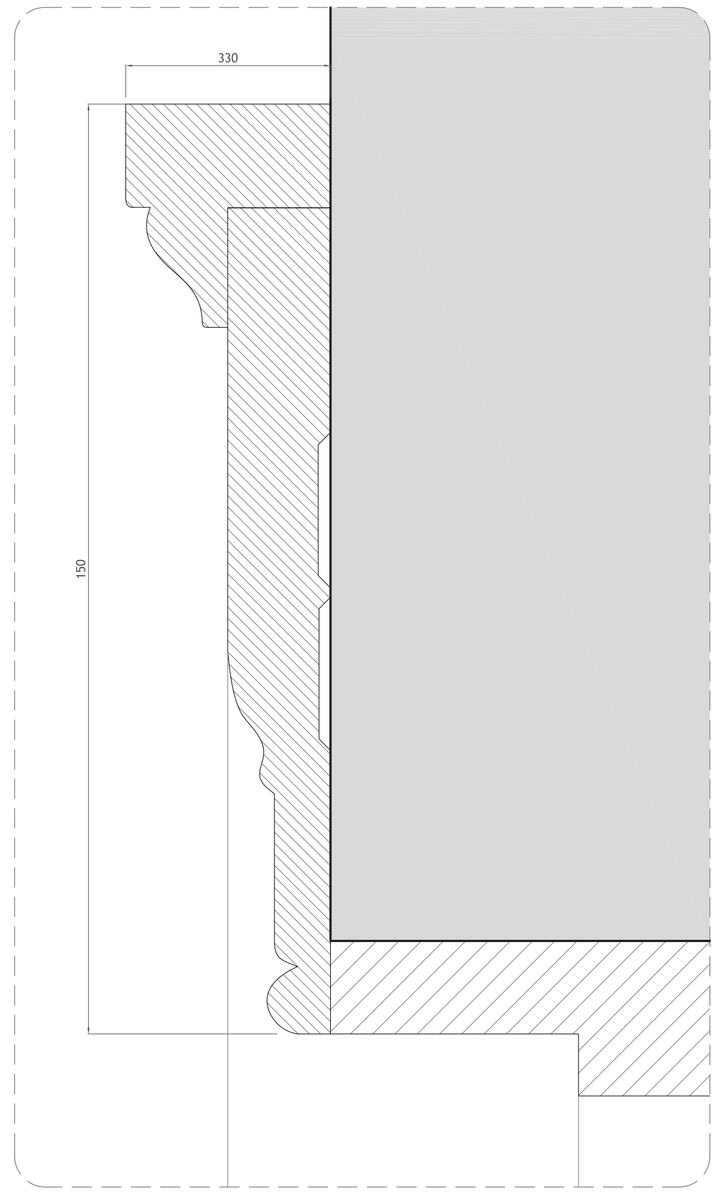

ARCHITRAVE
DETAIL 2 - Scale 1:1@A2

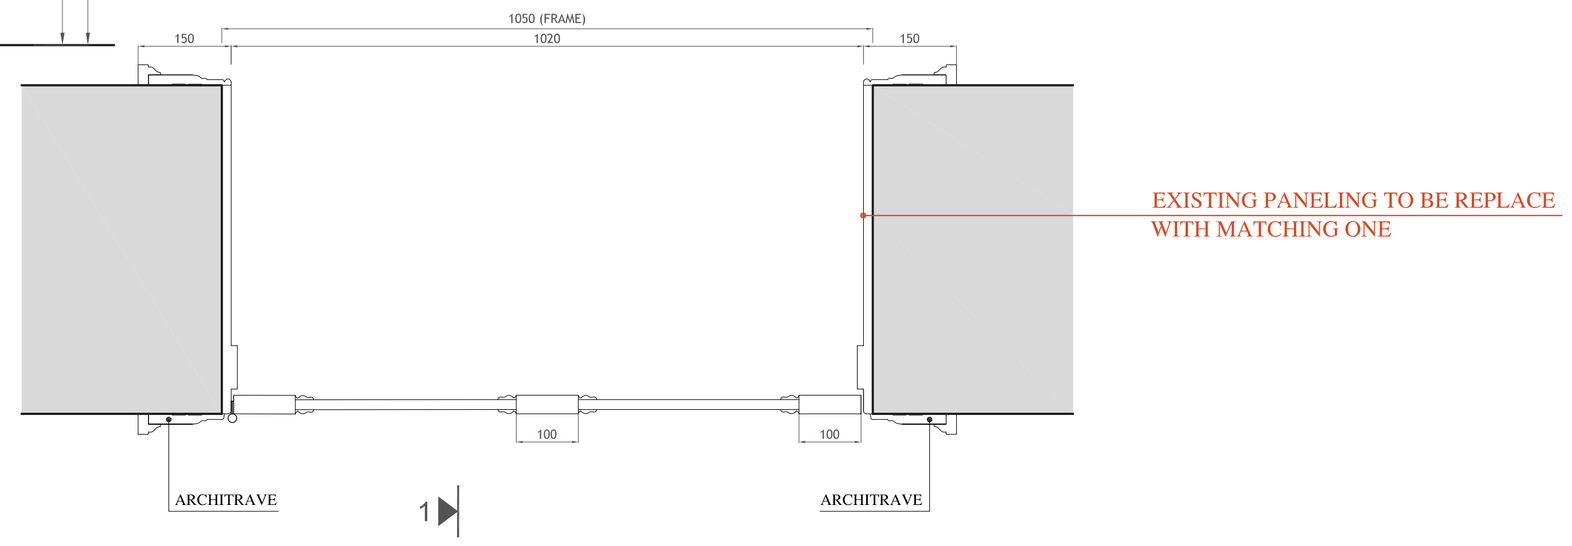

DOOR PLAN
Scale 1:10@A2

Mira A - Architecture & Engineering Ltd	Client: Mrs Dzhansari Umarova	Job Title:	Drawing Title:	Drawing No:	Drawing Scale:	Date:	Stage:	Revision:
Regent's Place 338 Euston Road London NW1 3BT Tel: +44 (0) 207 544 8477 Fax:+44 (0) 207 544 8401 info@mira-a.com www.mira-a.com	21 Park Square East London NW1 4LH	21 Park Square East London NW1 4LH	Door DG03	657/100	1:10 1:1	January 2015	Planning	

All design, ideas, and arrangements as indicated on these drawings are the legal property of Mira A - Architecture Engineering Product Design Limited and will be restricted to the original site and specific project for which they were prepared. There shall be no changes or deviations from these drawings and documents without the written consent. Visual contact with these drawings shall constitute prima
facia evidence of the acceptance of all these restrictions without prejudice.

100