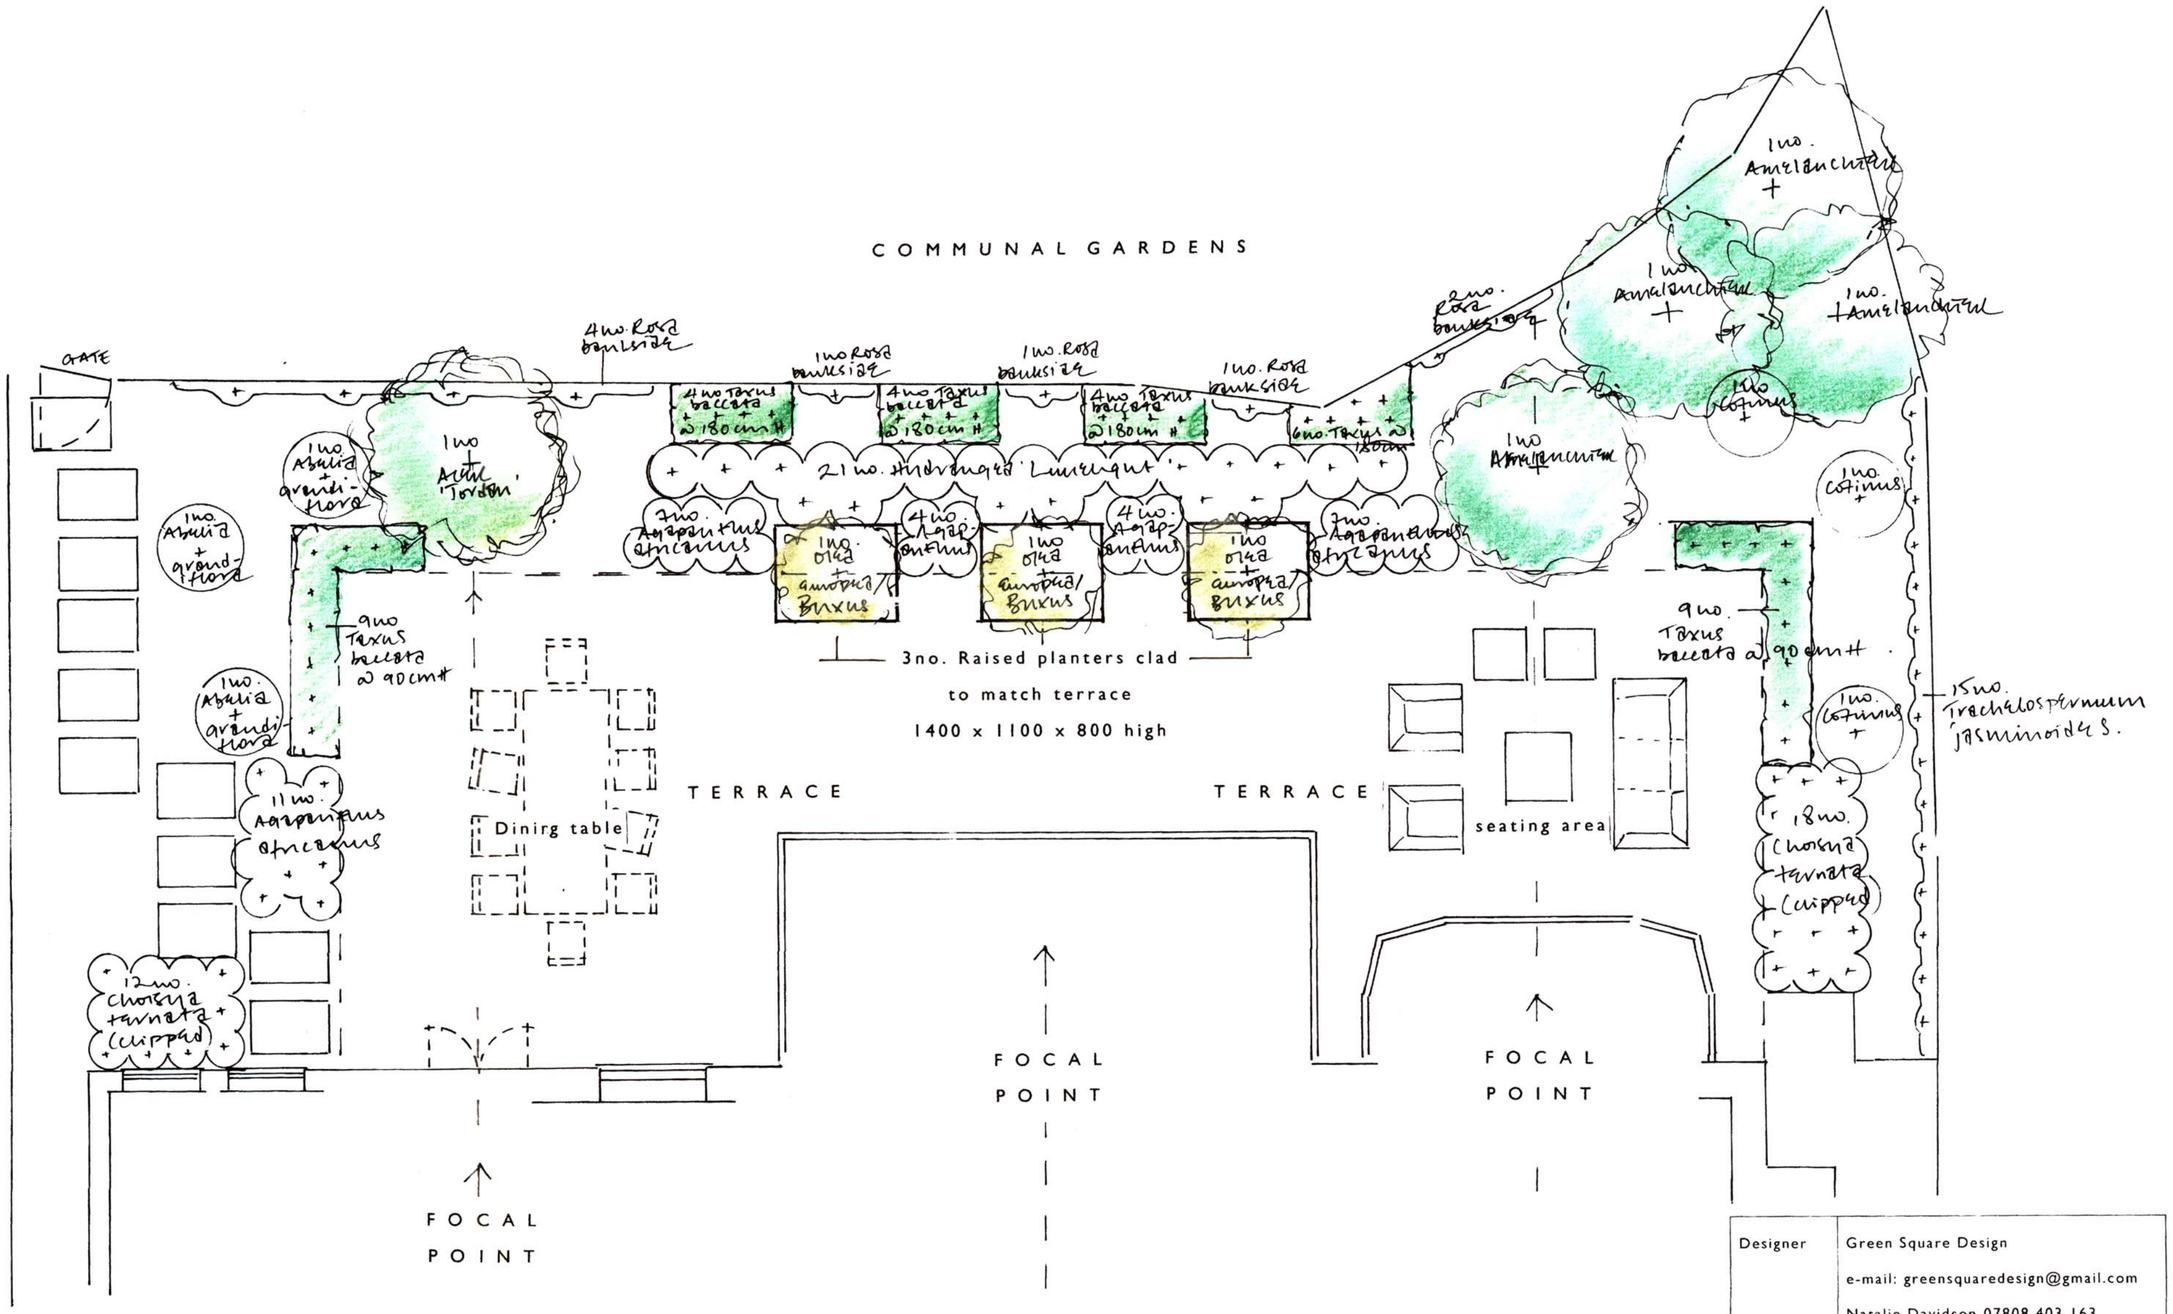

Designer	Green Square Design e-mail: greensquaredesign@gmail.com Natalie Davidson 07808 403 163 Janet Rapp 07866 370 037
Job Title	48 Elsworthy Road London NW3 3BU
Drawing Title	Layout/ Planting Plan – rear garden
Scale	1:50 @ A2
Date	21st January 2015