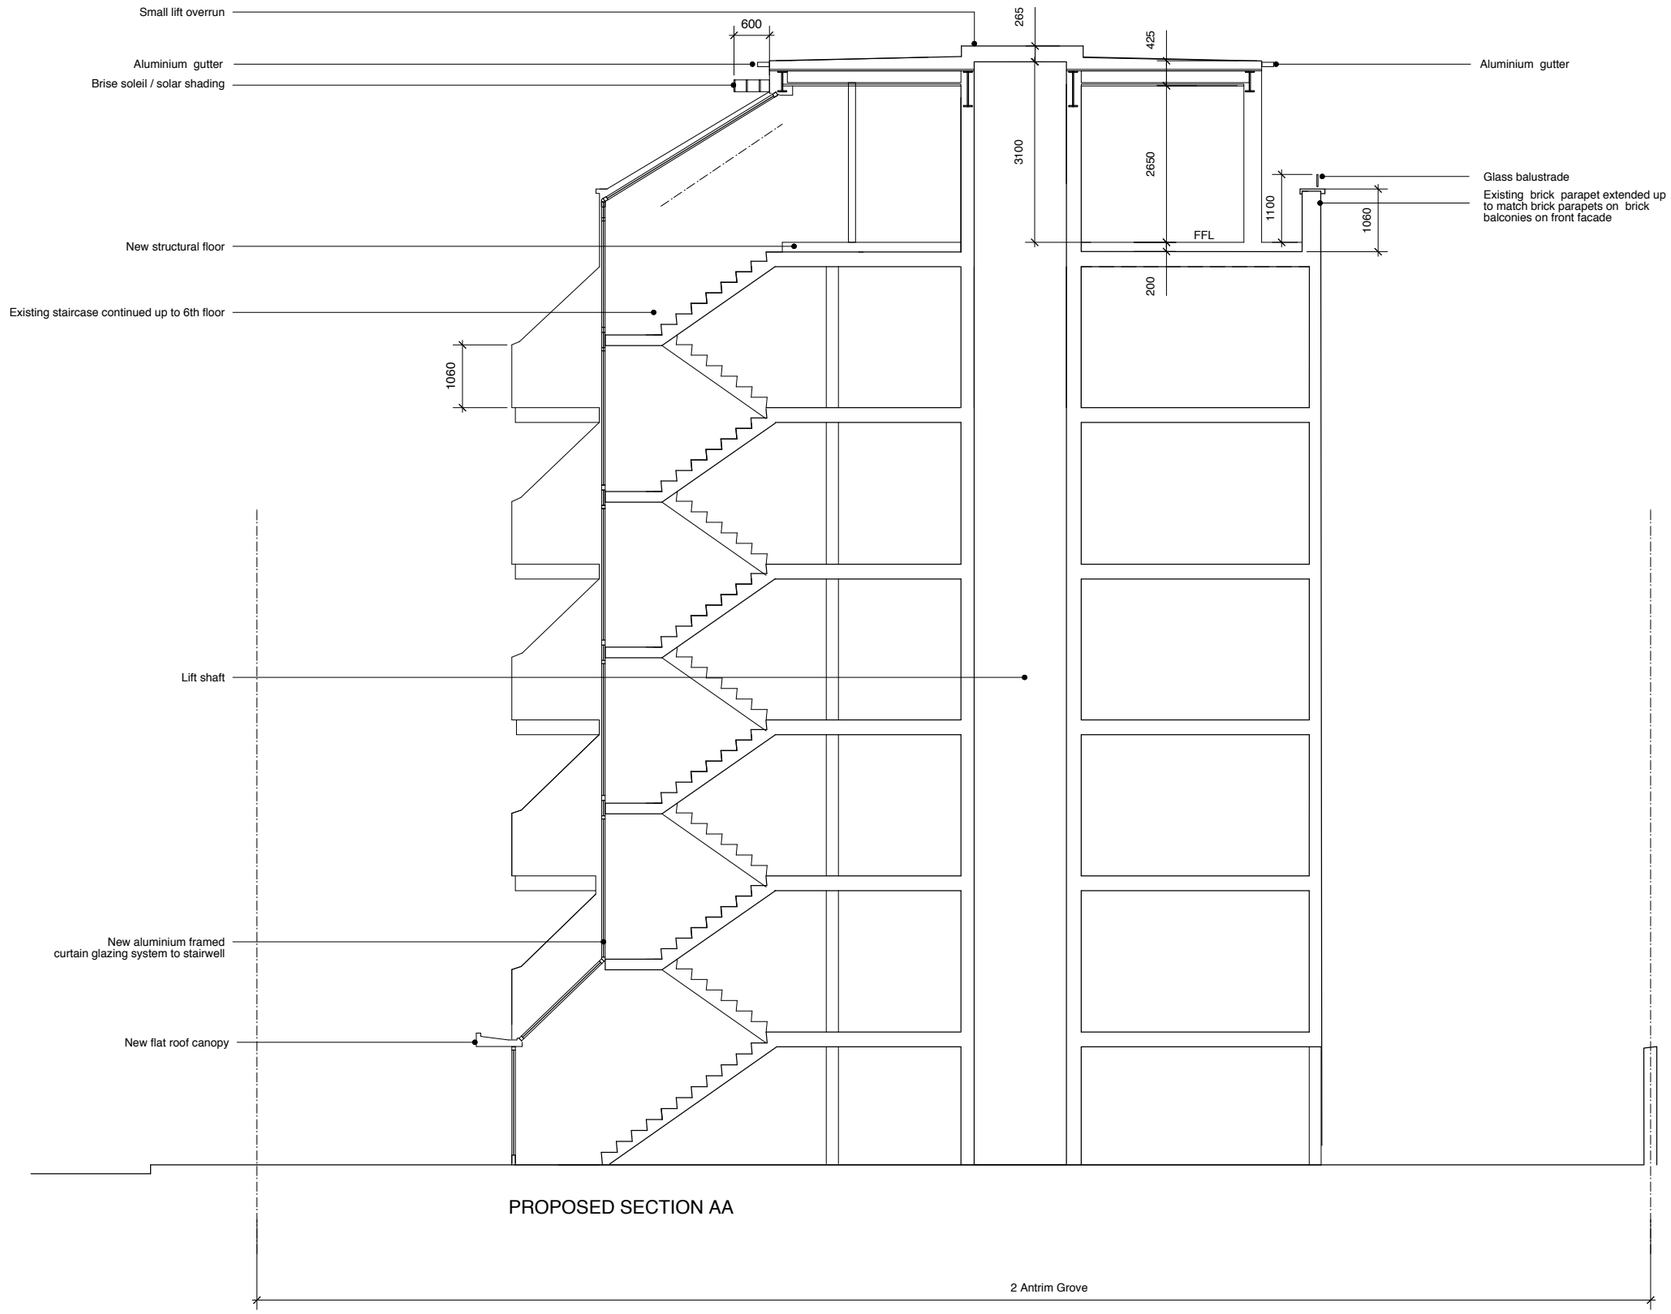

PROPOSED SECTION AA

Jo Townshend
Architect
e jo@jotownshend.com
www.jotownshend.com
60
The Lane
London SE3 9SL
t + 44 (0) 208 297 5272
m + 44 (0) / 07970 428 606

0 5m

rev: a	date: 7/12	Revisions for planning resubmission notes:	drwg title: Proposed Section AA
project title: **2 Antrim Grove, NW3 4XR**			paper size: A1 · file: 103 plans ex and proposed 1.50.vwx · scale: 1:50 · date: 02/12 · drwg no: 103/P/205a

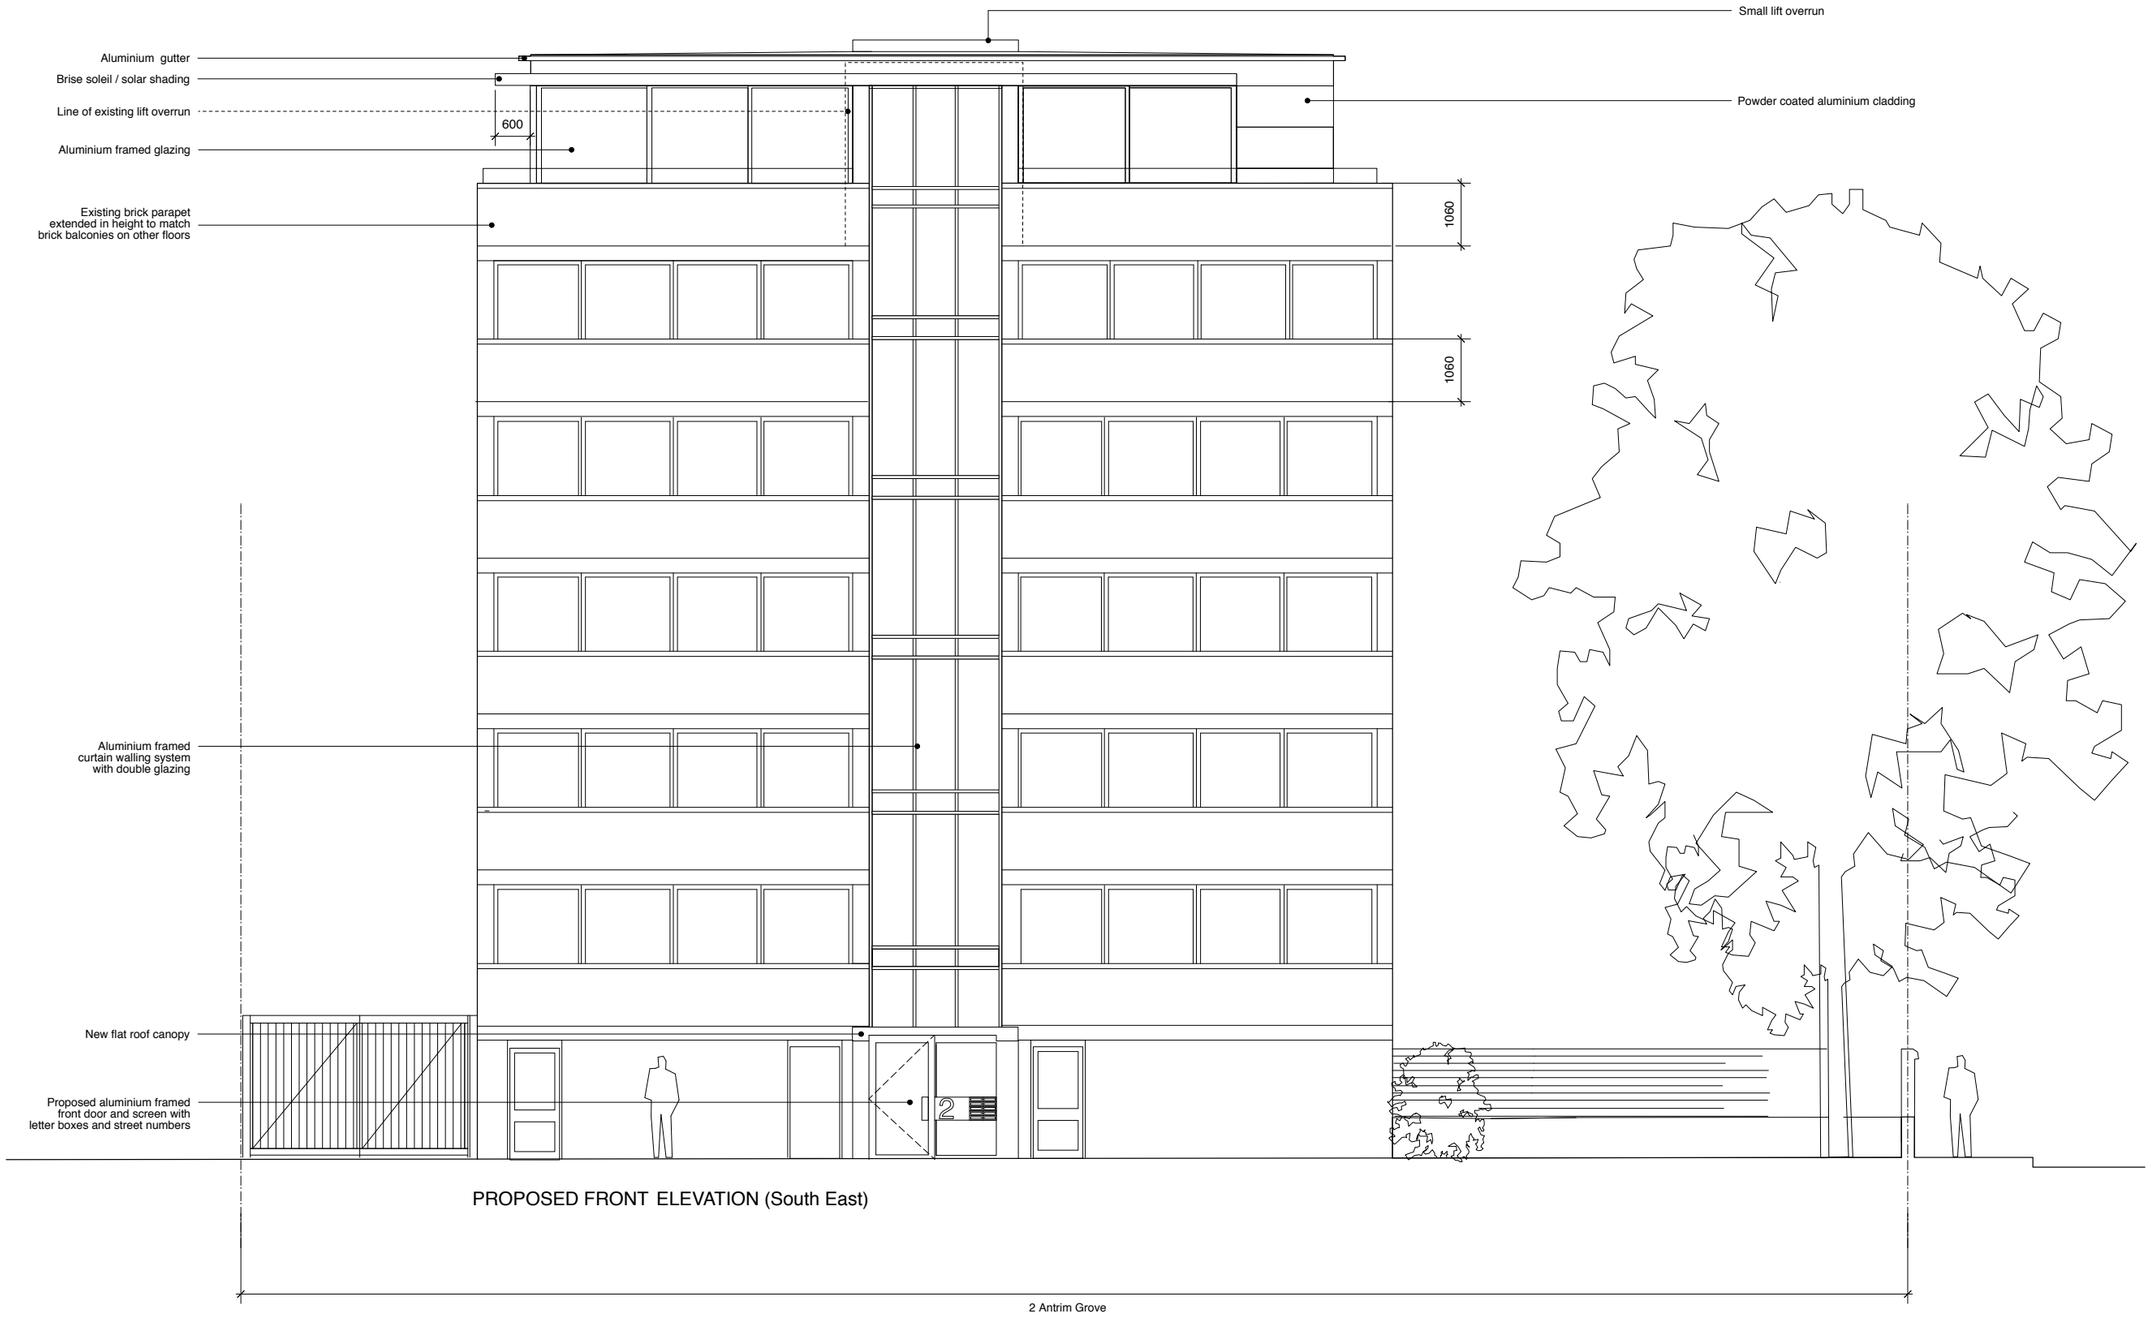

PROPOSED FRONT ELEVATION (South East)

Jo Townshend Architect
60 The Lane
London SE3 9SL
e jo@jotownshend.com
t + 44 (0) 208 297 5272
www.jotownshend.com
m + 44 (0) / 07970 428 606

0 5m

rev: a	date: 7/12	notes: Revisions for planning resubmission	drwg title: Proposed Front Elevation (SouthEast)
project title: **2 Antrim Grove, NW3 4XR**			paper size: A1 · file: 103 plans ex and proposed 1.50.vwx · scale: 1:50 · date: 02/12 · drwg nos: 103/P/206a

PROPOSED REAR ELEVATION (North West)

Jo Townshend Architect
60 The Lane
London SE3 9SL
e jo@jotownshend.com
t + 44 (0) 208 297 5272
www.jotownshend.com
m + 44 (0) / 07970 428 606

0 5m

rev:	date:	notes:
a	7/12	Revisions for planning resubmission

project title: **2 Antrim Grove, London NW3 4XR**

drwg title: Proposed Rear Elevation (North West)

paper size:	file:	scale:	date:	drwg nos:
A1	103 antrim grove elevations 1.50.vwx	1:50	02/12	103/P/207a

PROPOSED SIDE ELEVATION (North East)

Jo Townshend Architect
60 The Lane
London SE3 9SL
e jo@jotownshend.com
www.jotownshend.com
t + 44 (0) 208 297 5272
m + 44 (0) / 07970 428 606

0 5m

rev:	date:	notes:
a	7/12	Revisions for planning resubmission

project title: **2 Antrim Grove, London NW3 4XR**

drwg title: Proposed Side Elevation (North East)

paper size:	file:	scale:	date:	drwg nos:
A1	103 antrim grove elevations 1.50.vwx	1:50	02/12	103/P/208 a

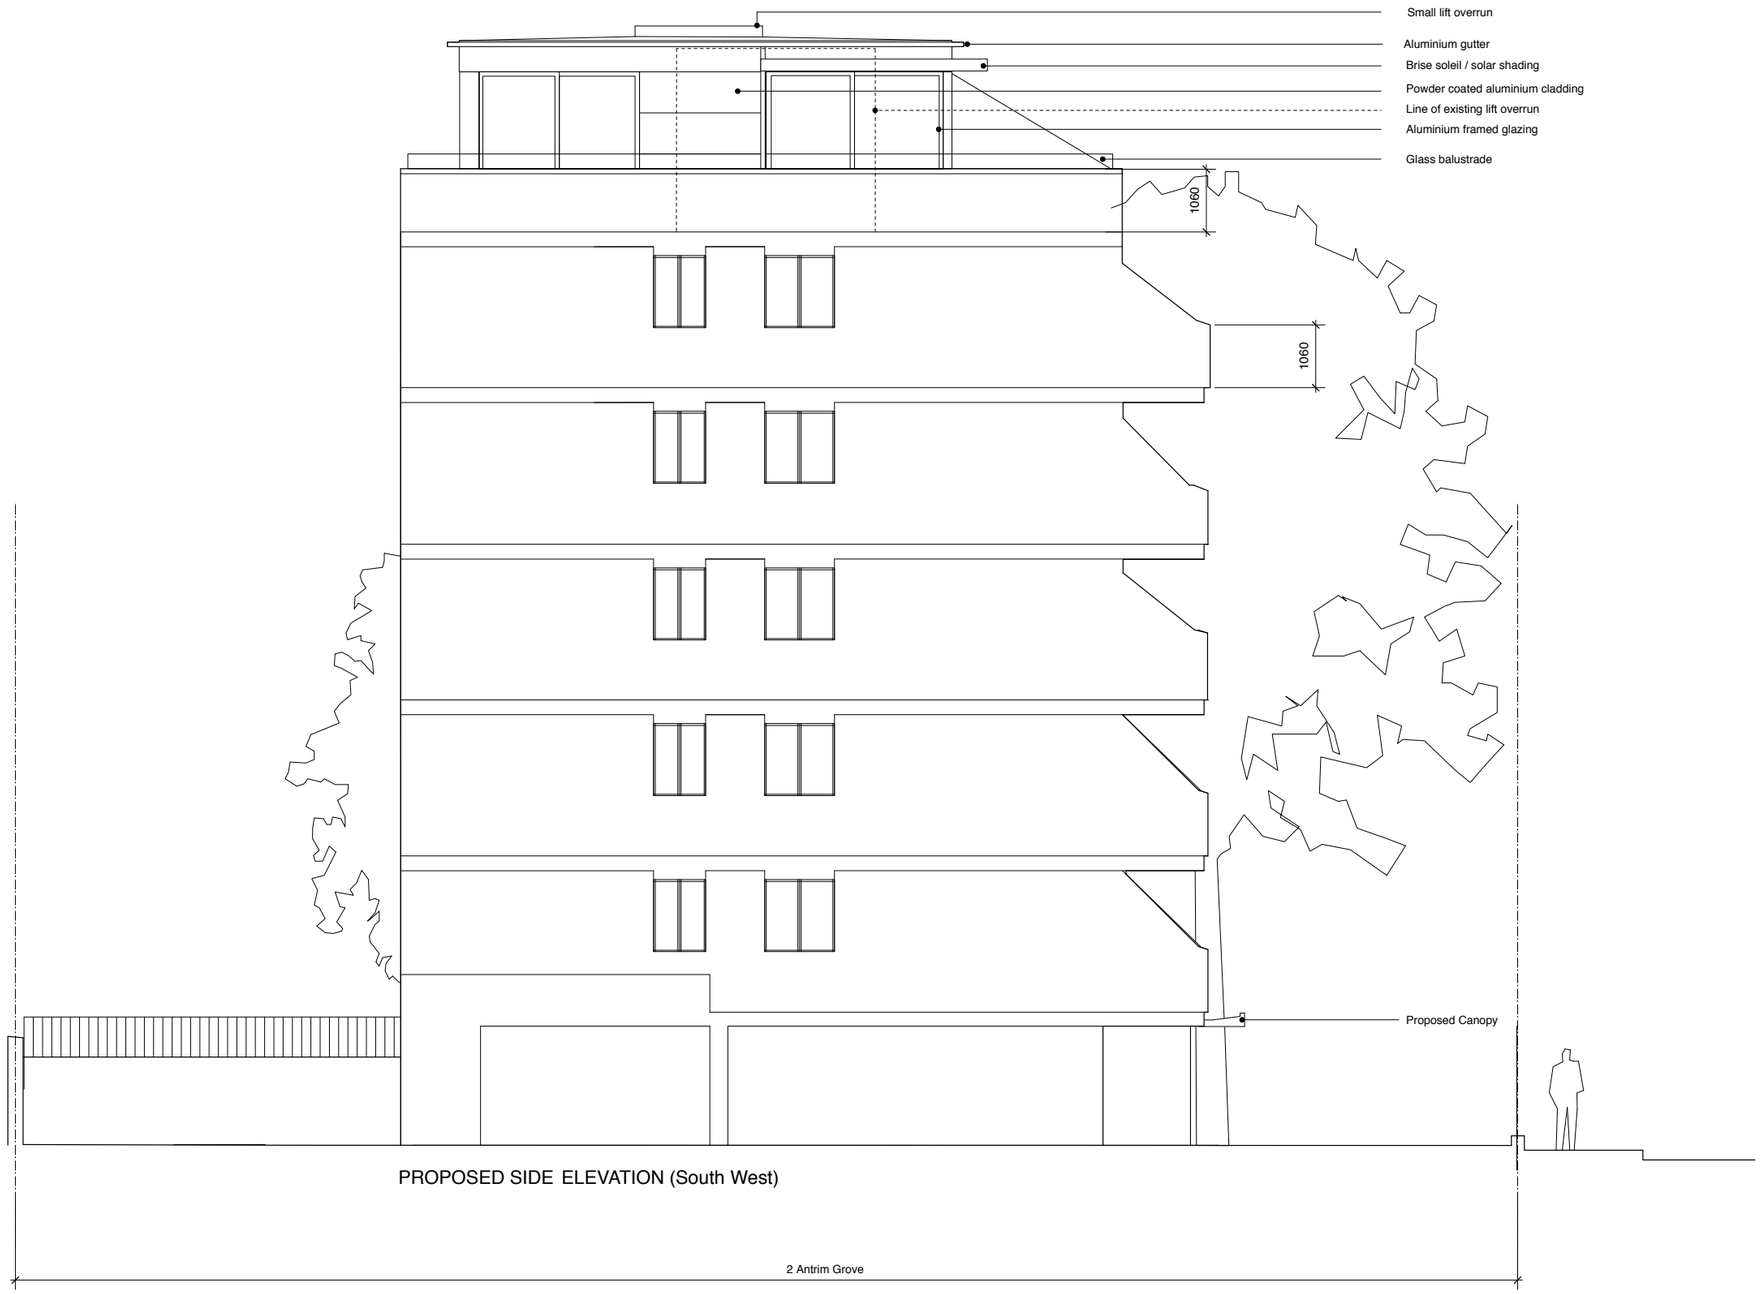

PROPOSED SIDE ELEVATION (South West)

Jo Townshend Architect
60 The Lane
London SE3 9SL
e jo@jotownshend.com
t + 44 (0) 208 297 5272
m + 44 (0) / 07970 428 606
www.jotownshend.com

0 5m

rev:	date:	notes:
a	7/12	Revisions for planning resubmission

project title: **2 Antrim Grove, London NW3 4XR**

drwg title: Proposed Side Elevation (South West)

paper size:	file:	scale:	date:	drwg nos:
A1	103 antrim grove elevations 1.50.vwx	1:50	02/12	103/P/209a