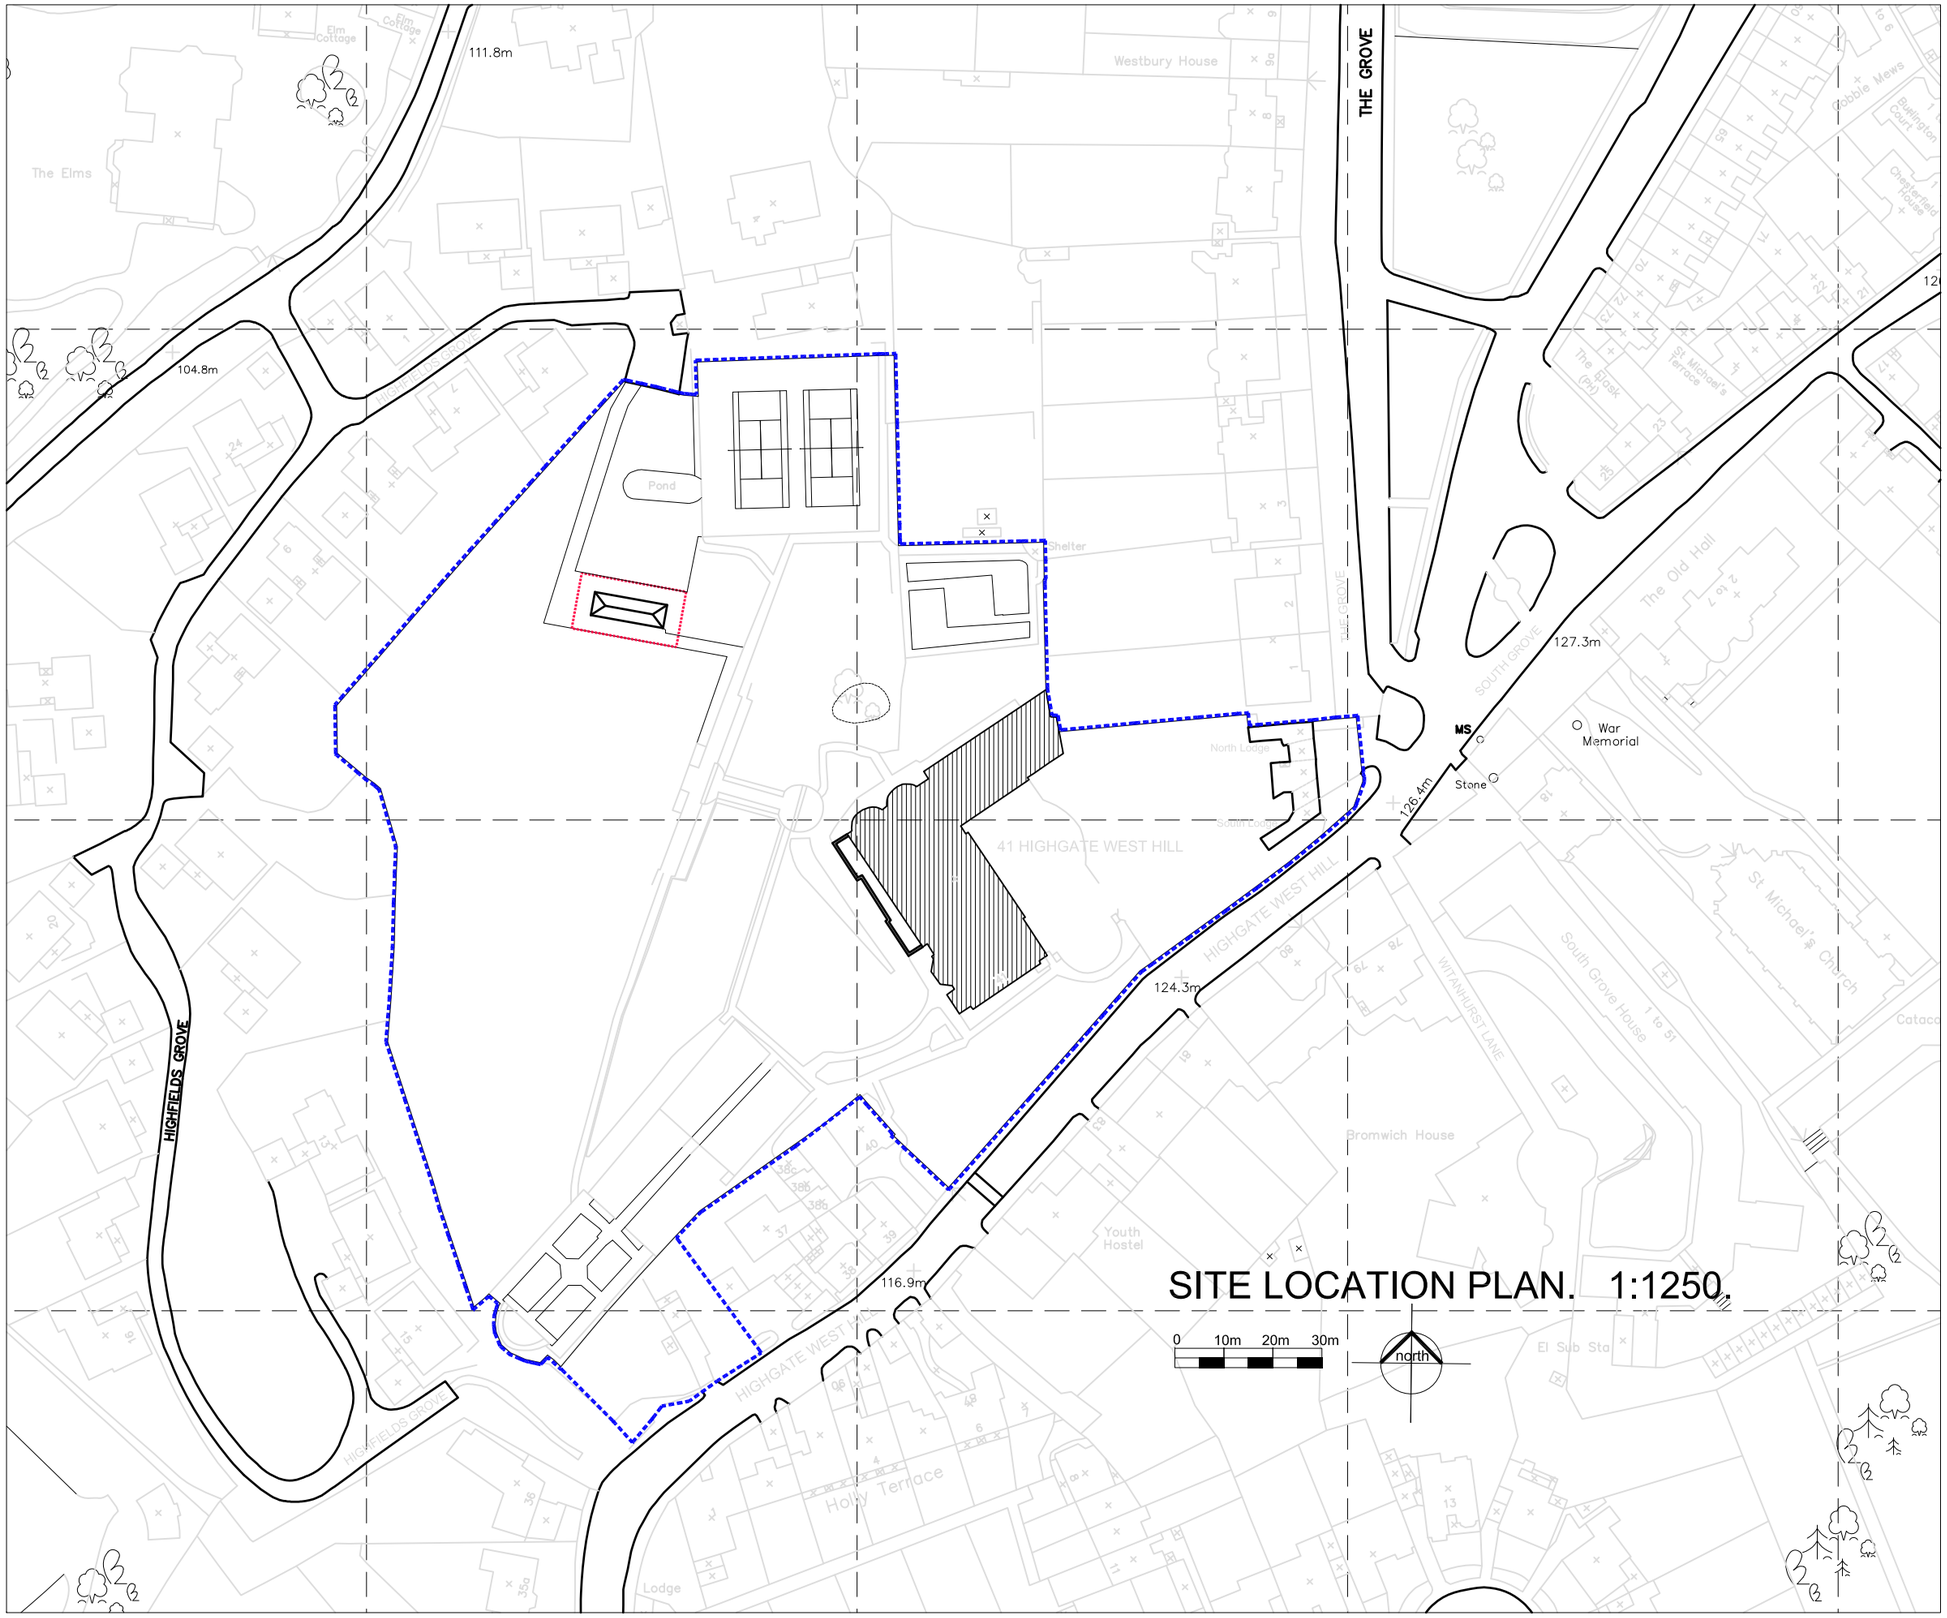

SITE LOCATION PLAN. 1:1250.

GENERAL NOTES:

KEY:

SITE OWNERSHIP BOUNDARY
SITE APPLICATION BOUNDARY

NOTE:
Ordnance Survey information within site boundary not updated inline with recent works and planning applications

Rev.	Date	Reason For Issue	Chk

Status
PLANNING

scott&twine
ARCHITECTS & INTERIOR DESIGNERS
Unit 5 The Old Power Station, Mortlake High St. London SW14 8SN
T +44 (0) 20 3355 9699
www.scott-twine.co.uk

Client	Witanhurst Construction Management Ltd		
Job	41 HIGHGATE WEST HILL LONDON, N6		
Title	SITE LOCATION PLAN AS PROPOSED		
Date	JAN. 2015	Scale	1:1250 @ A3
Drawn By	PSH	Checked By	ST
Drawing Number	2228-06/00/00	Revision	-

© Scott & Twine LLP 2013