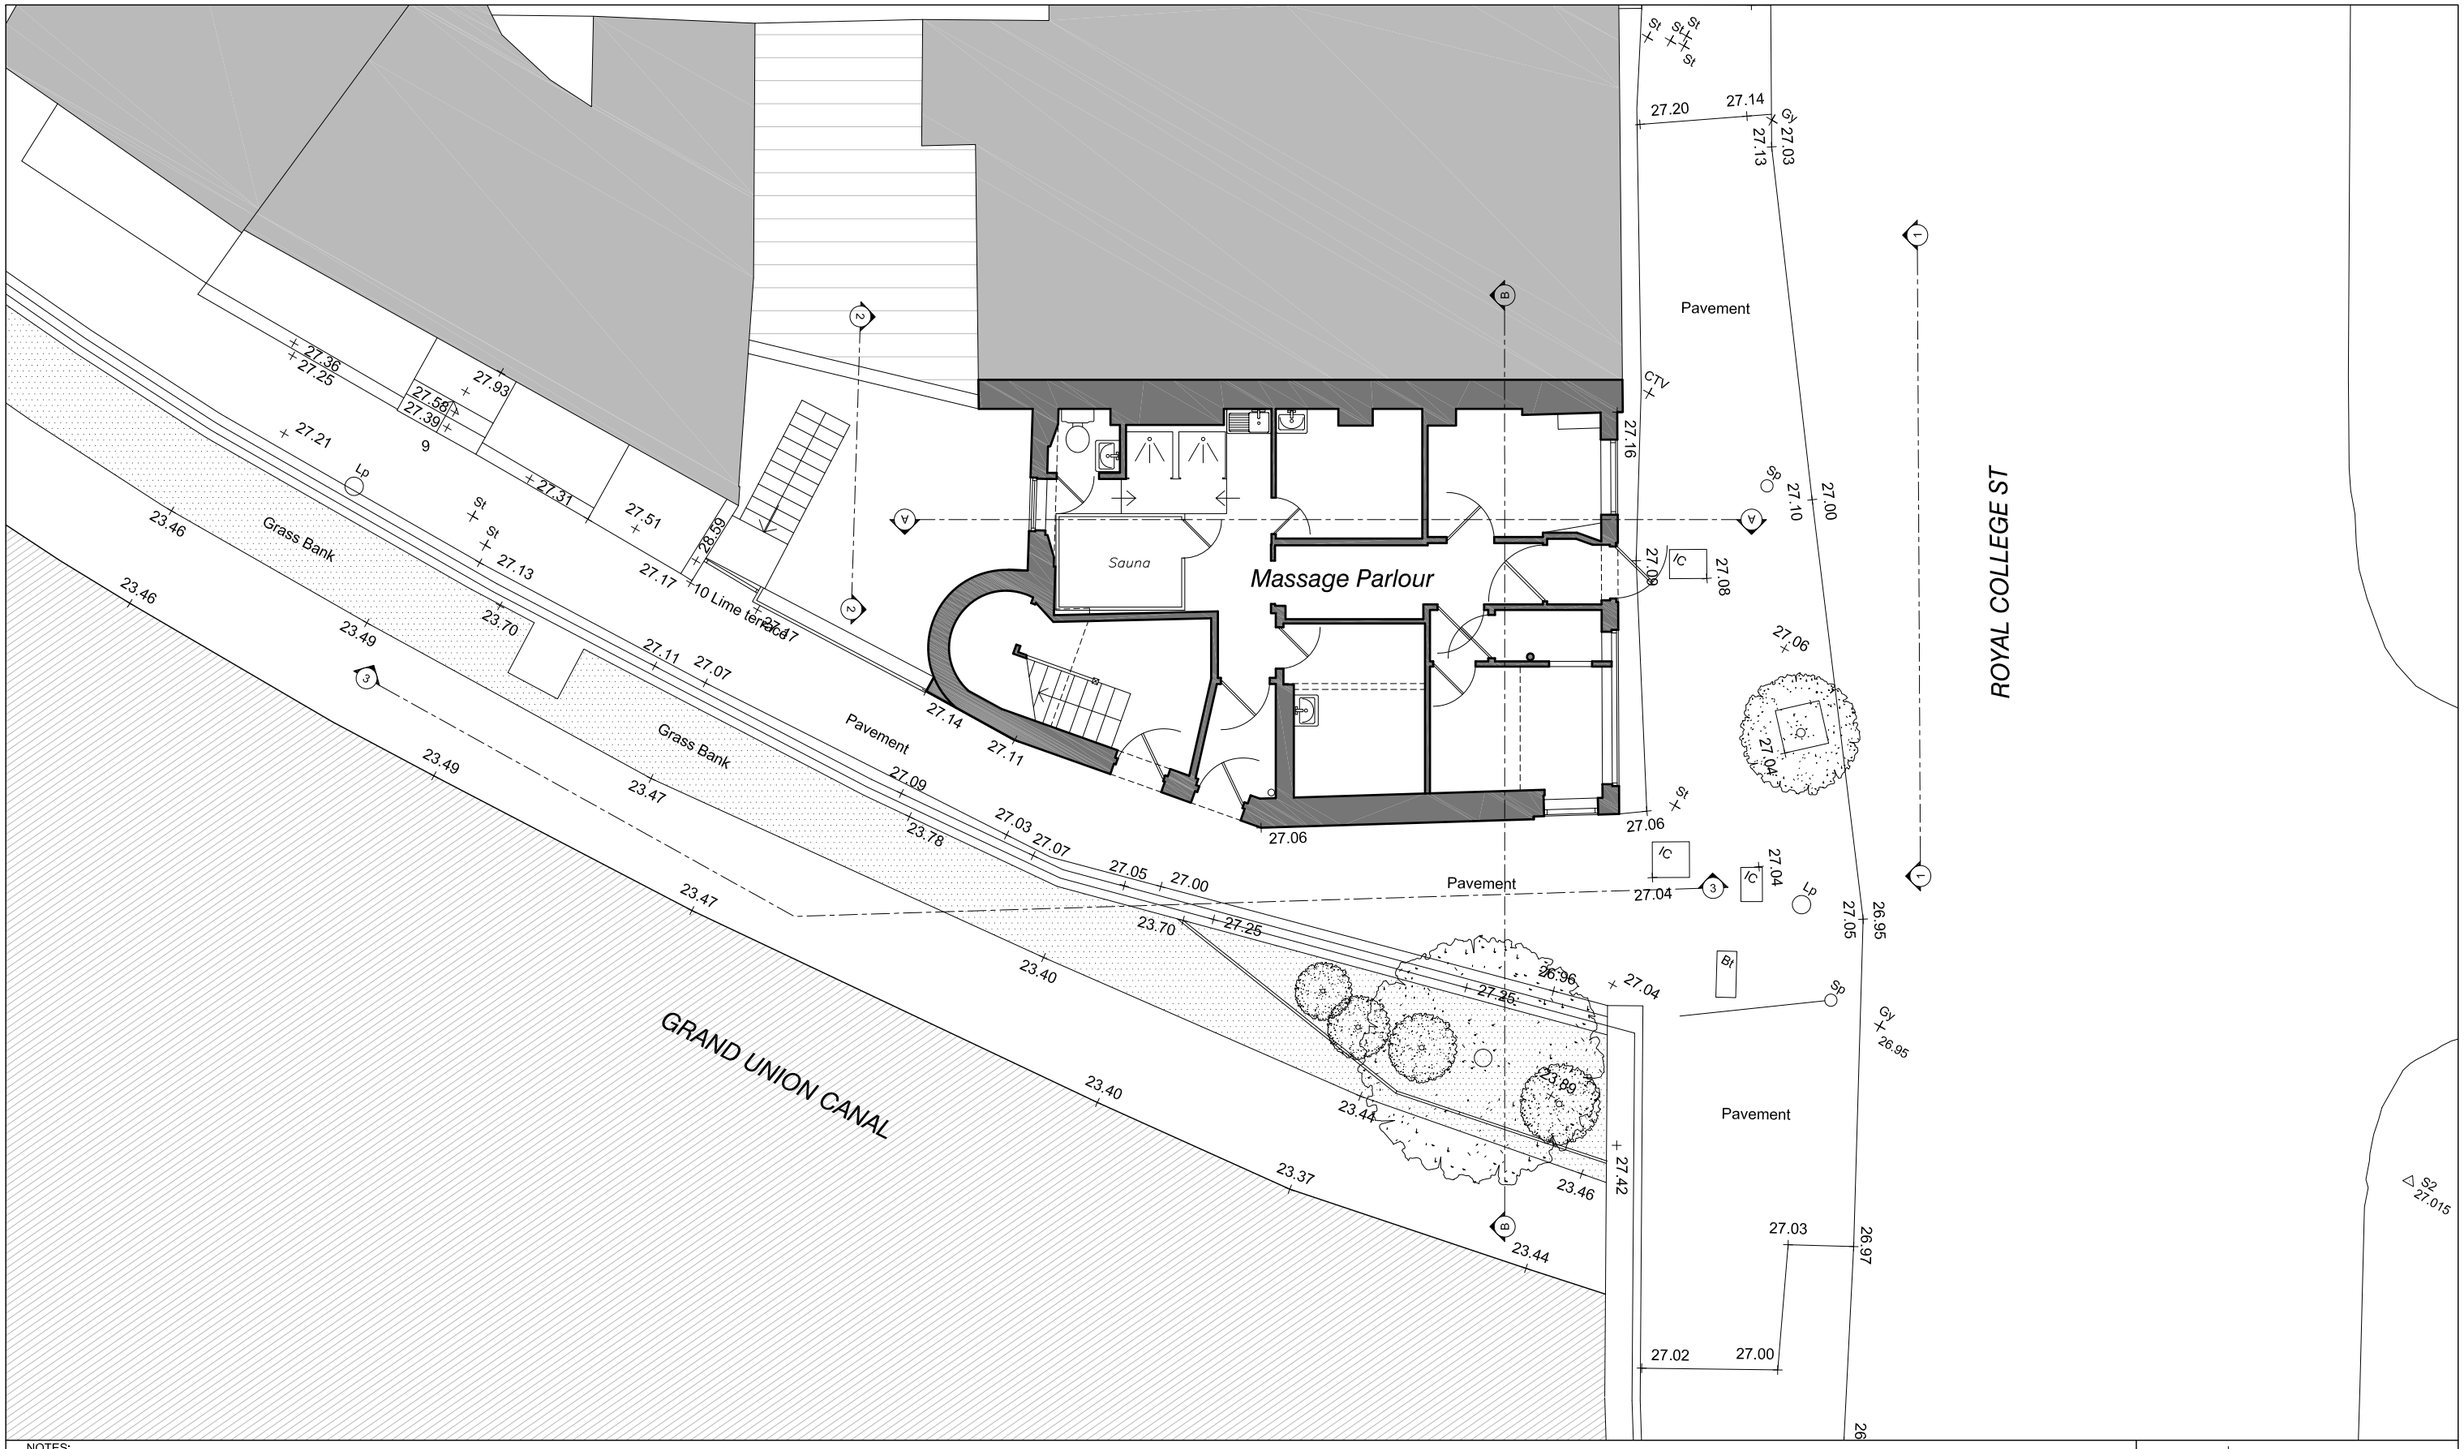

NOTES:

- Drawing based upon the formal survey information issue by GREENHATCH Surveys Dated April 2014
- Information to read in conjunction with Structural Engineer and MEP Engineer package information
- All levels indicated as height above Ordinance Survey
- Datum taken from survey. To be confirmed.
- All dimensions subject to a tolerance of +/-5mm.
- All details are indicative and should be reviewed against contractors selected supplier / manufacturer / system. Any variations are to be advised to and approved by the Contract Administrator prior to commencement on site.
- Refer to CDM Risk Schedule 1429-0000-CDM-001
- Refer to Design Risk Schedule 1429-0000-DRS-001

N

0 1m 2m 5m 10m

DATE	REVISIONS
05.02.2015	PL01 PLANNING SUBMISSION
19.12.2014	PR01 PRE-APP ISSUE

Do not scale from this drawing
All dimensions to be confirmed on site
Information contained within this drawing is the sole copyright of EMRYS Architects Ltd and is not to be reproduced without permission
EMRYS Architects are to be notified immediately of any discrepancies

EMRYS
CAP House | 9-12 Long Lane | London | EC1A 9HA
mail@emrysarchitects.com
www.emrysarchitects.com T : 020 7726 5060

JOB NO. 1429	CLIENT PHILIP MUNGER		
TITLE 10 LYME TERRACE LONDON, NW1 0SN			
DWG EXISTING PLANS GROUND FLOOR PLAN			
DRAWN CM	DATE 19.12.2014	SCALE @ A3 1/100	
CHECKED GE	STATUS PLANNING	REV PL01	
DWG NO. 1429-0100-AP-002			